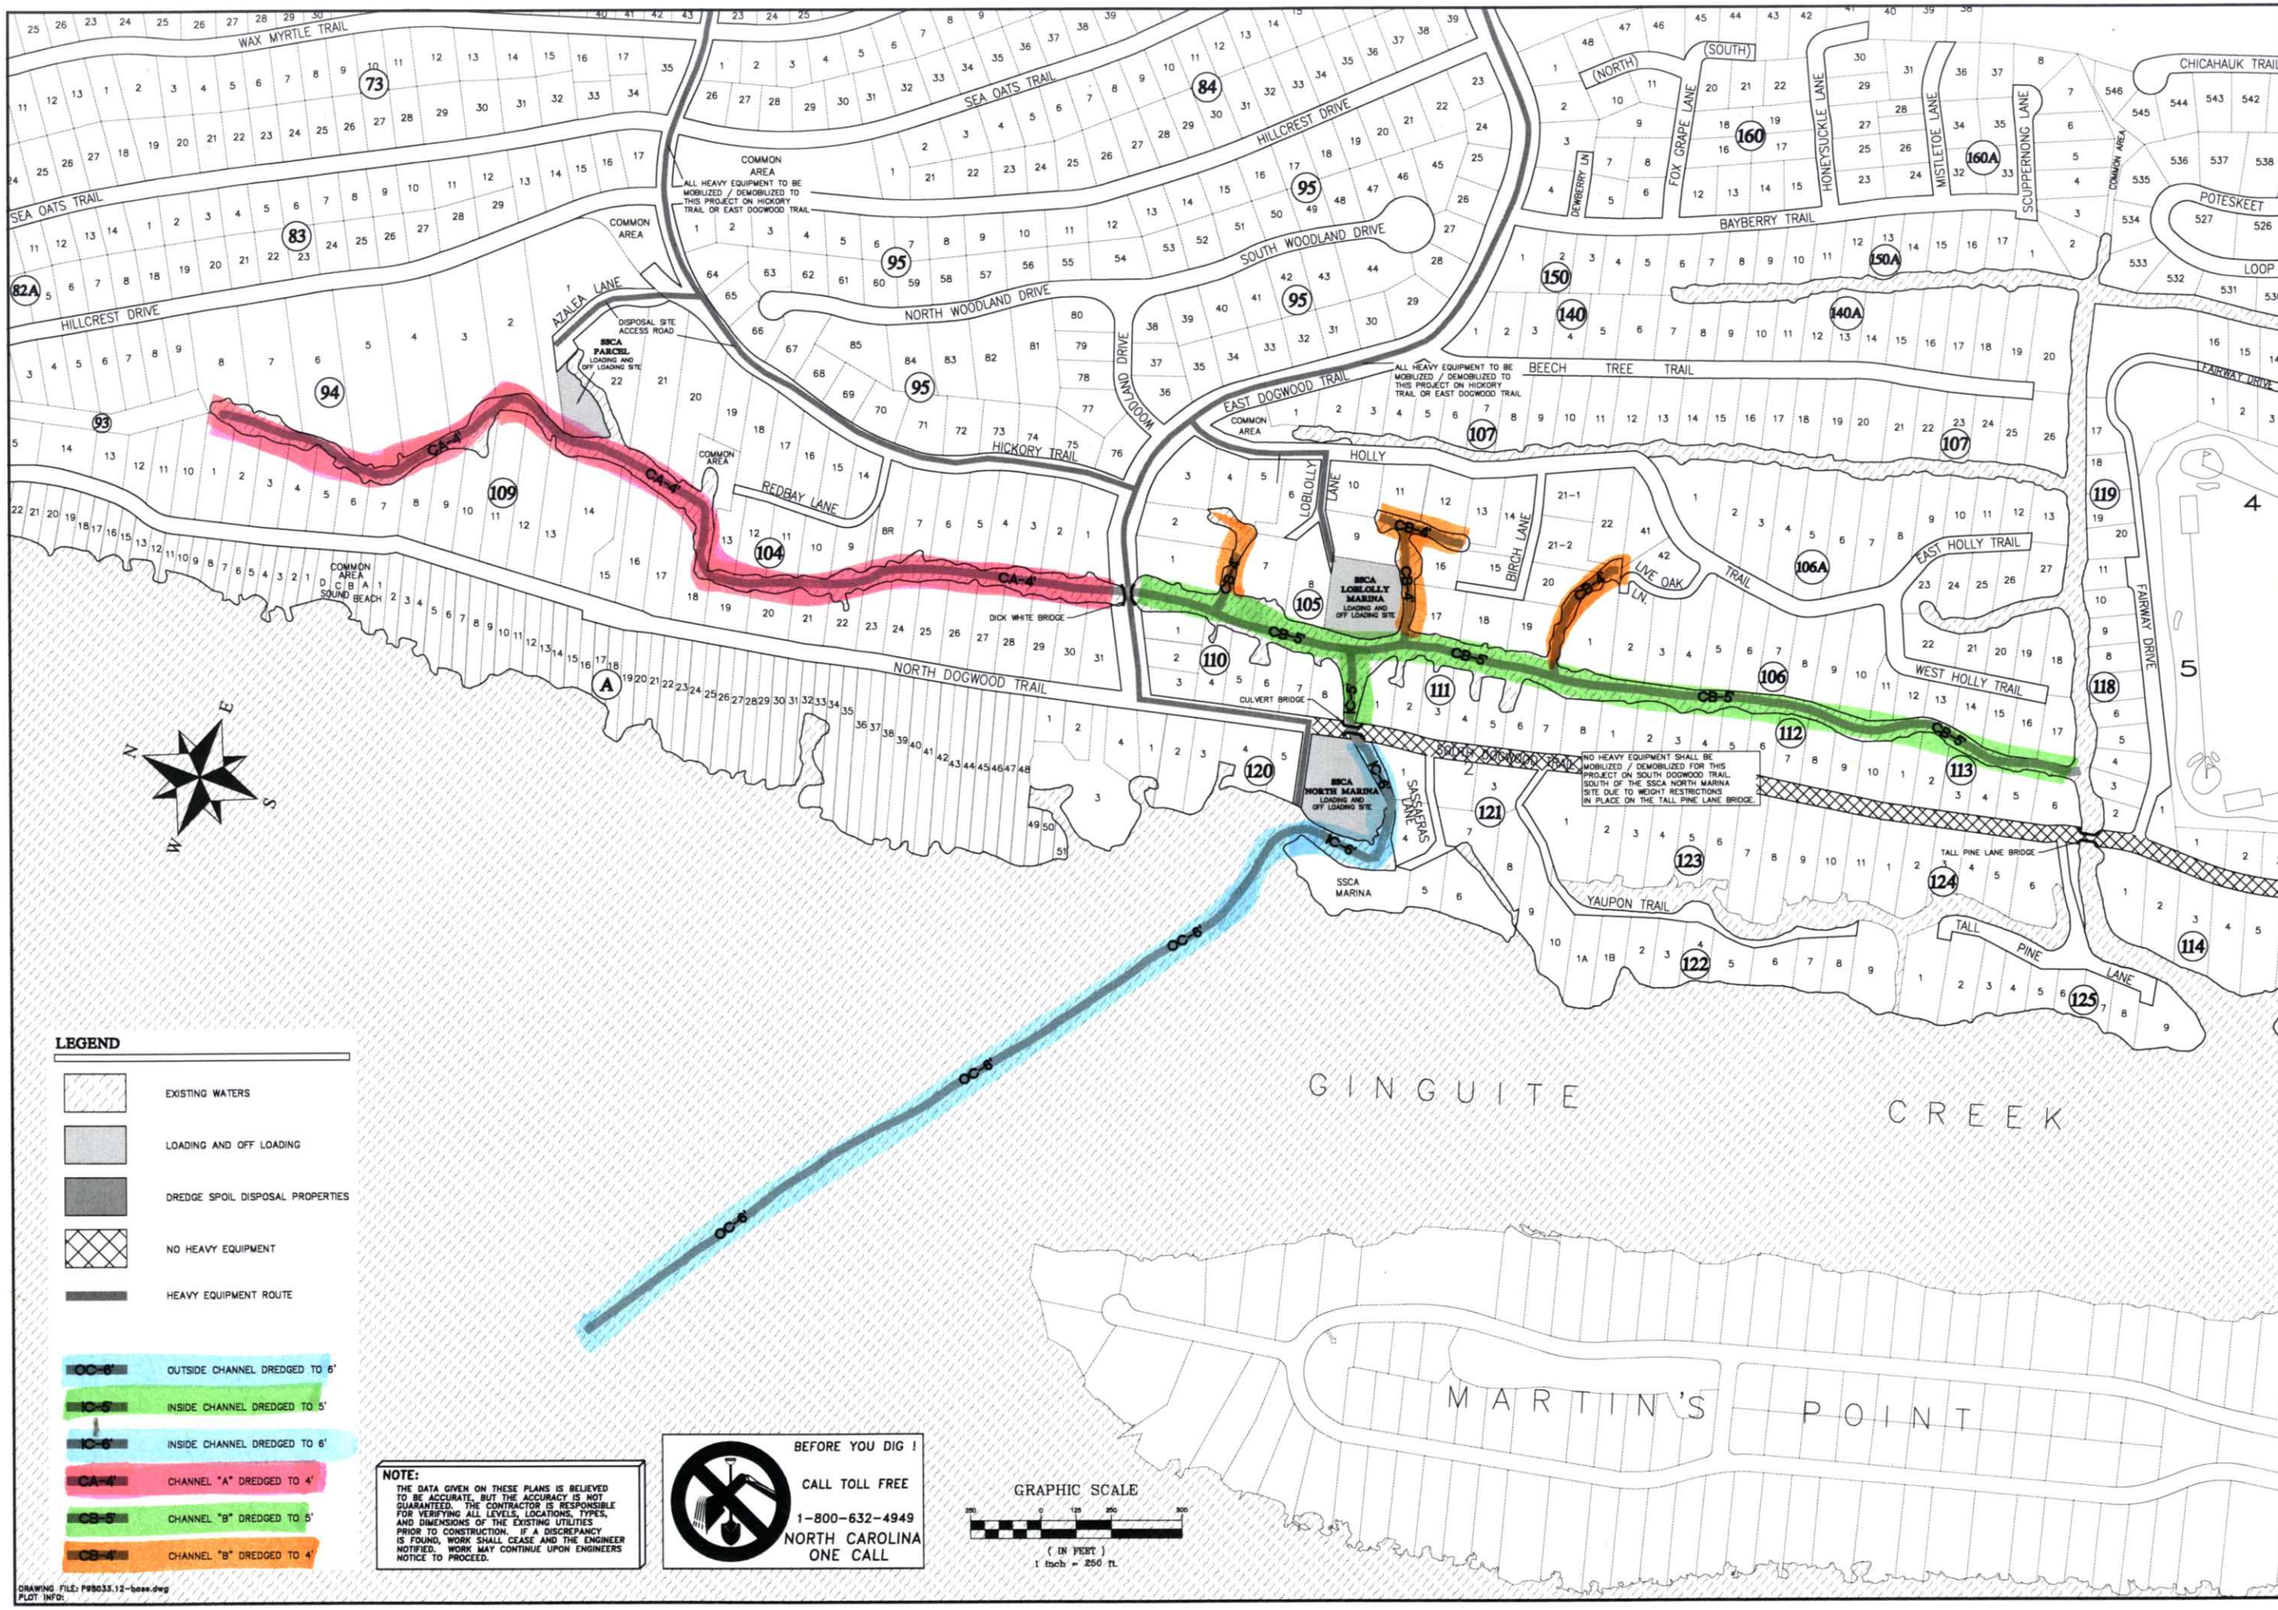

Quible & Associates, P.C.
SINCE 1959
ENGINEERING • CONSULTING • PLANNING
ENVIRONMENTAL SCIENCES • SURVEYING
Phone: (252) 261-3300 Fax: (252) 261-1280
E-mail: quible@quibleandassociates.net

NORTH CAROLINA PROFESSIONAL SEAL 26980 ENGINEER JOSEPH J. ANAUF
CERTIFICATION

COPYRIGHT © 2007 QUIBLE & ASSOCIATES, P.C.
THIS DOCUMENT IS THE PROPERTY OF QUIBLE & ASSOCIATES, P.C. ALL RIGHTS ARE RESERVED. ANY RE-PRODUCTION OF THIS OR ANY POSSESSION WITHOUT PRIOR PERMISSION OF QUIBLE & ASSOCIATES, P.C. WILL CONSTITUTE VIOLATION OF COPYRIGHT LAWS. VIOLATION WILL BE SUBJECT TO LEGAL ACTION

NO.	DATE	REVISIONS

PHASE 1 DREDGING EXTENTS

PHASE 1- MAINTENANCE CANAL DREDGING PROJECT
THE TOWN OF SOUTHERN SHORES

ATLANTIC TOWNSHIP DARE COUNTY NORTH CAROLINA

COMMISSION NO.	P98033.12
DESIGNED BY	JJA/TAS
DRAWN BY	TAS/JJA
CHECKED BY	JJA
ISSUE DATE	7/14/09

SHEET NO. 2 OF 15 SHEETS