GRAPHIC SCALE

0 10 20 40

1 inch = 20 ft.

NOTE:
THE DATA GIVEN ON THESE PLANS IS BELIEVED TO BE ACCURATE, BUT THE ACCURACY IS NOT GUARANTEED. THE CONTRACTOR IS RESPONSIBLE FOR VERIFYING ALL LEVELS, LOCATIONS, TYPES, AND DIMENSIONS OF THE EXISTING UTILITIES PRIOR TO CONSTRUCTION. IF A DISCREPANCY IS FOUND, WORK SHALL CEASE AND THE ENGINEER NOTIFIED. WORK MAY CONTINUE UPON ENGINEERS NOTICE TO PROCEED.

BEFORE YOU DIG !
CALL TOLL FREE
1-800-632-4949
NORTH CAROLINA ONE CALL

LEGEND

- + 33.05 EXISTING ELEVATION(±.03')
- + 33.0 EXISTING ELEVATION(±.05')
- CONCRETE MONUMENT
- IRON ROD/PIPE
- WATER METER
- WATER VALVE
- TELEPHONE PEDESTAL
- EXISTING ASPHALT
- PROPOSED ASPHALT
- PROPOSED CONCRETE
- PROPOSED ABC
- PROPOSED RIPRAP
- 4.00' PROP. EL. SHOT
- TELEVISION PEDESTAL
- MAIL BOX
- TRAFFIC SIGN
- LIGHT POLE
- R/W
- VEGETATION LIMITS
- TREE
- EXISTING CONTOURS
- APPROX. LOCATION OF POWER UTILITY LINE
- APPROX. LOCATION OF CABLE UTILITY LINE
- APPROX. LOCATION OF PHONE UTILITY LINE
- PROPOSED CONTOURS
- PROPOSED N-12 SOLID WALL PIPE
- PROPOSED CURB BOX
- PROPOSED CURB & GUTTER
- PROPOSED SPILLWAY CURB

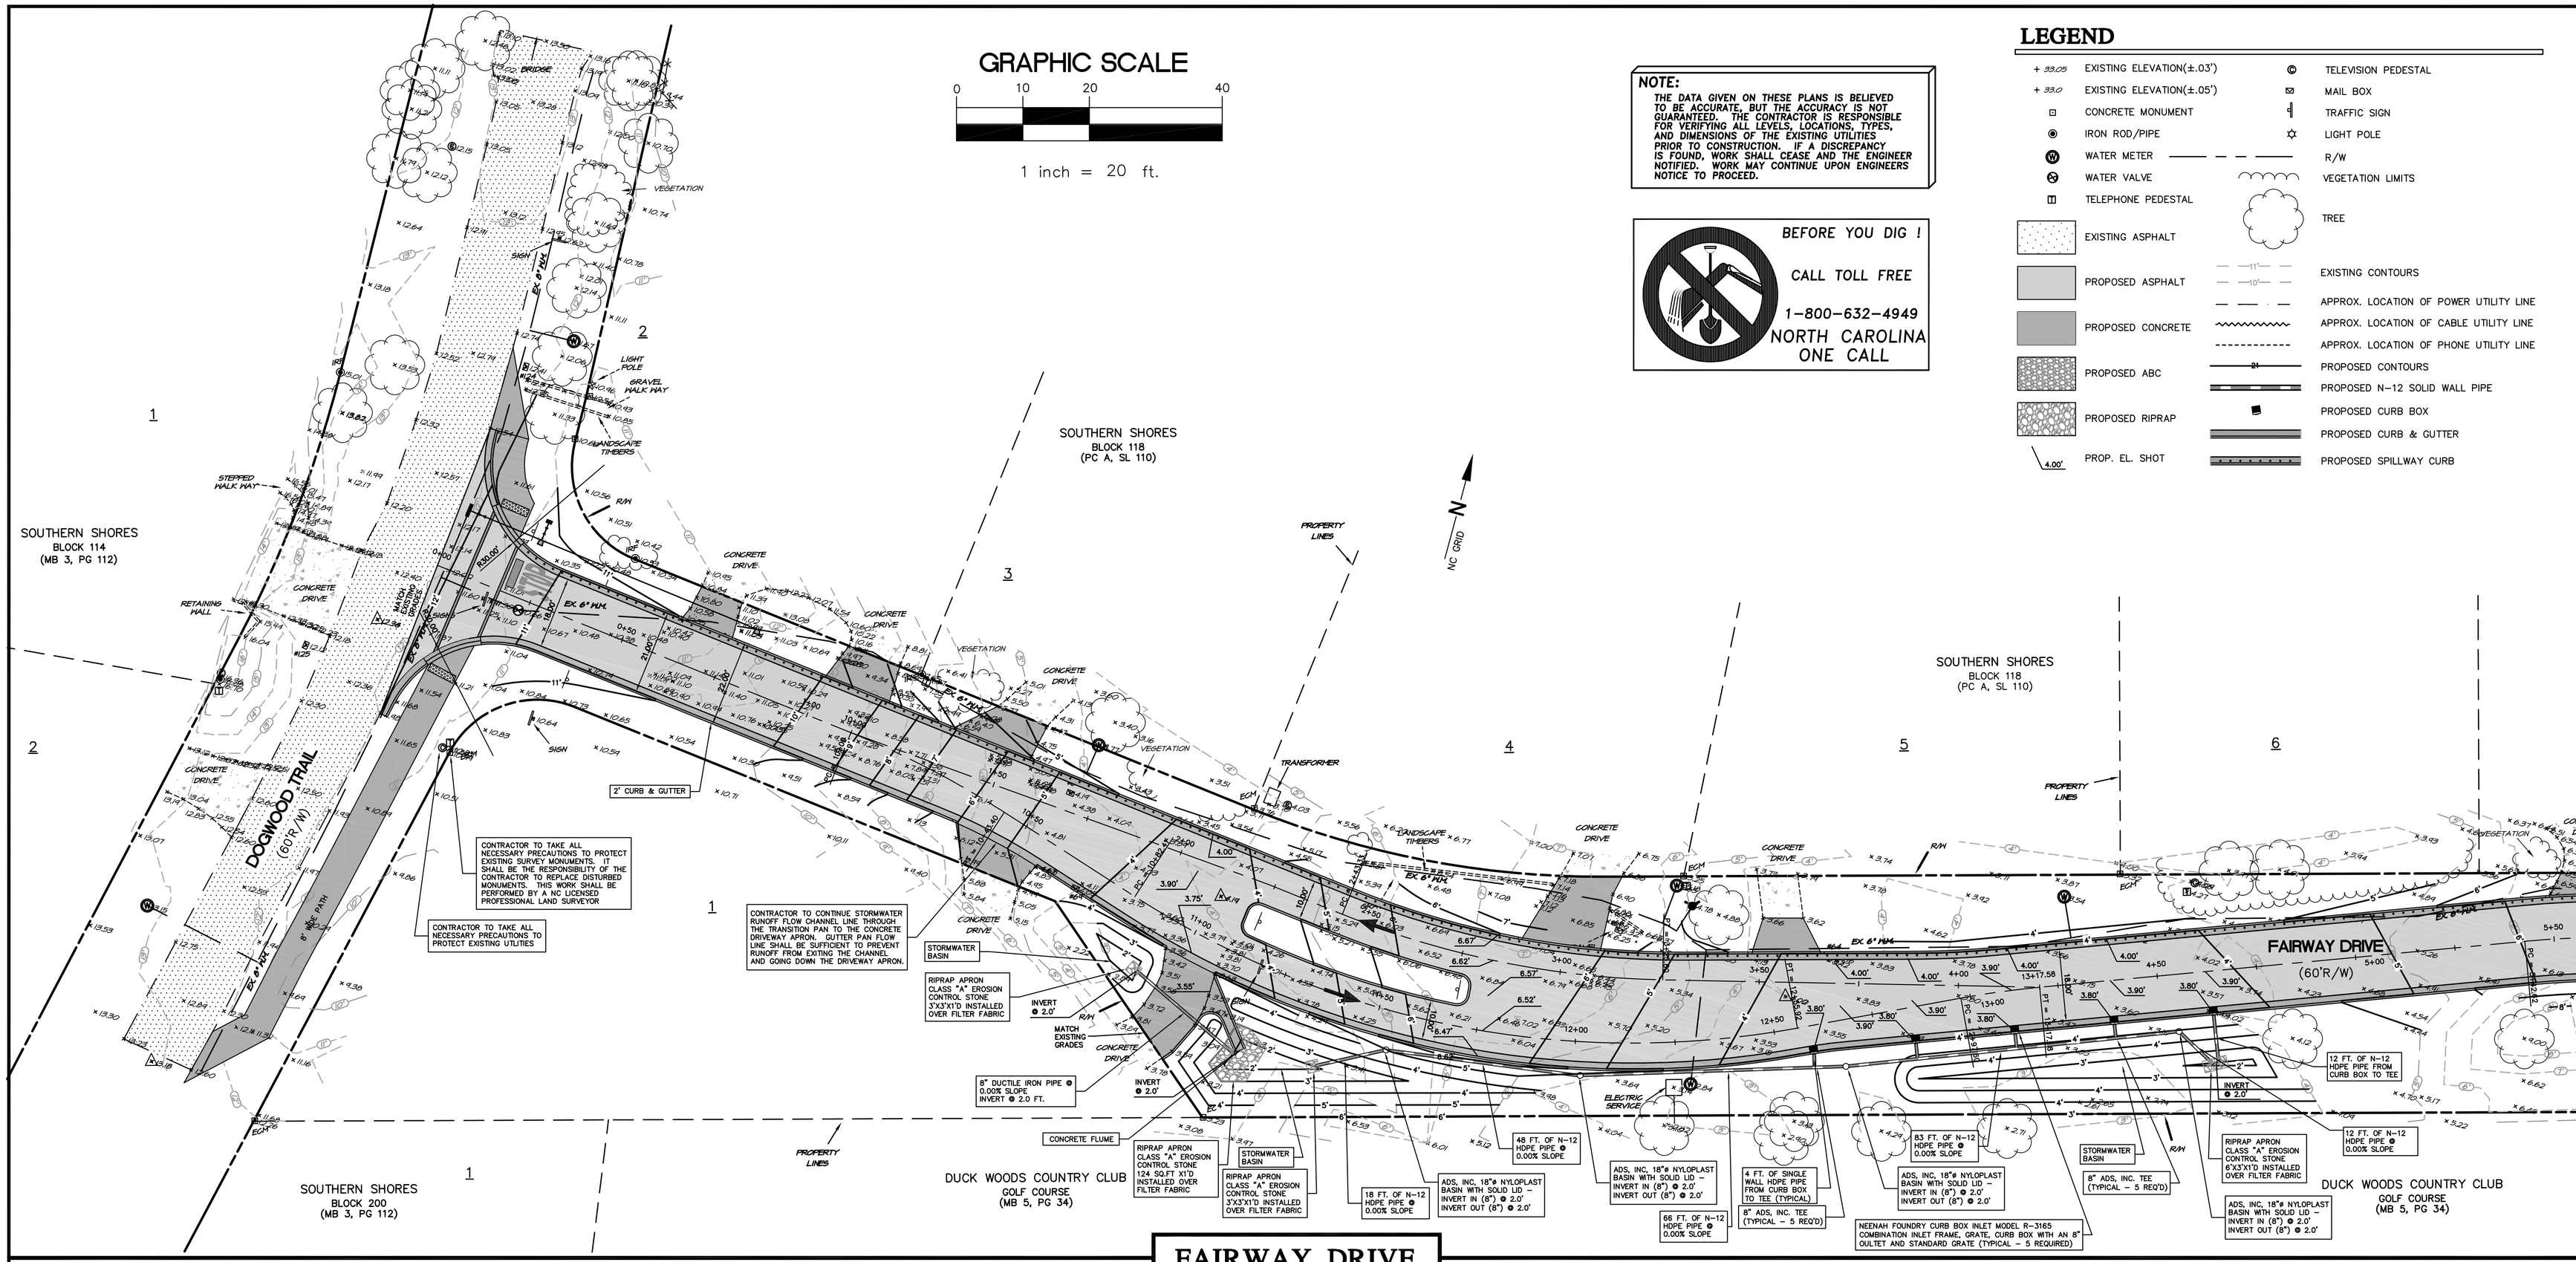

FAIRWAY DRIVE

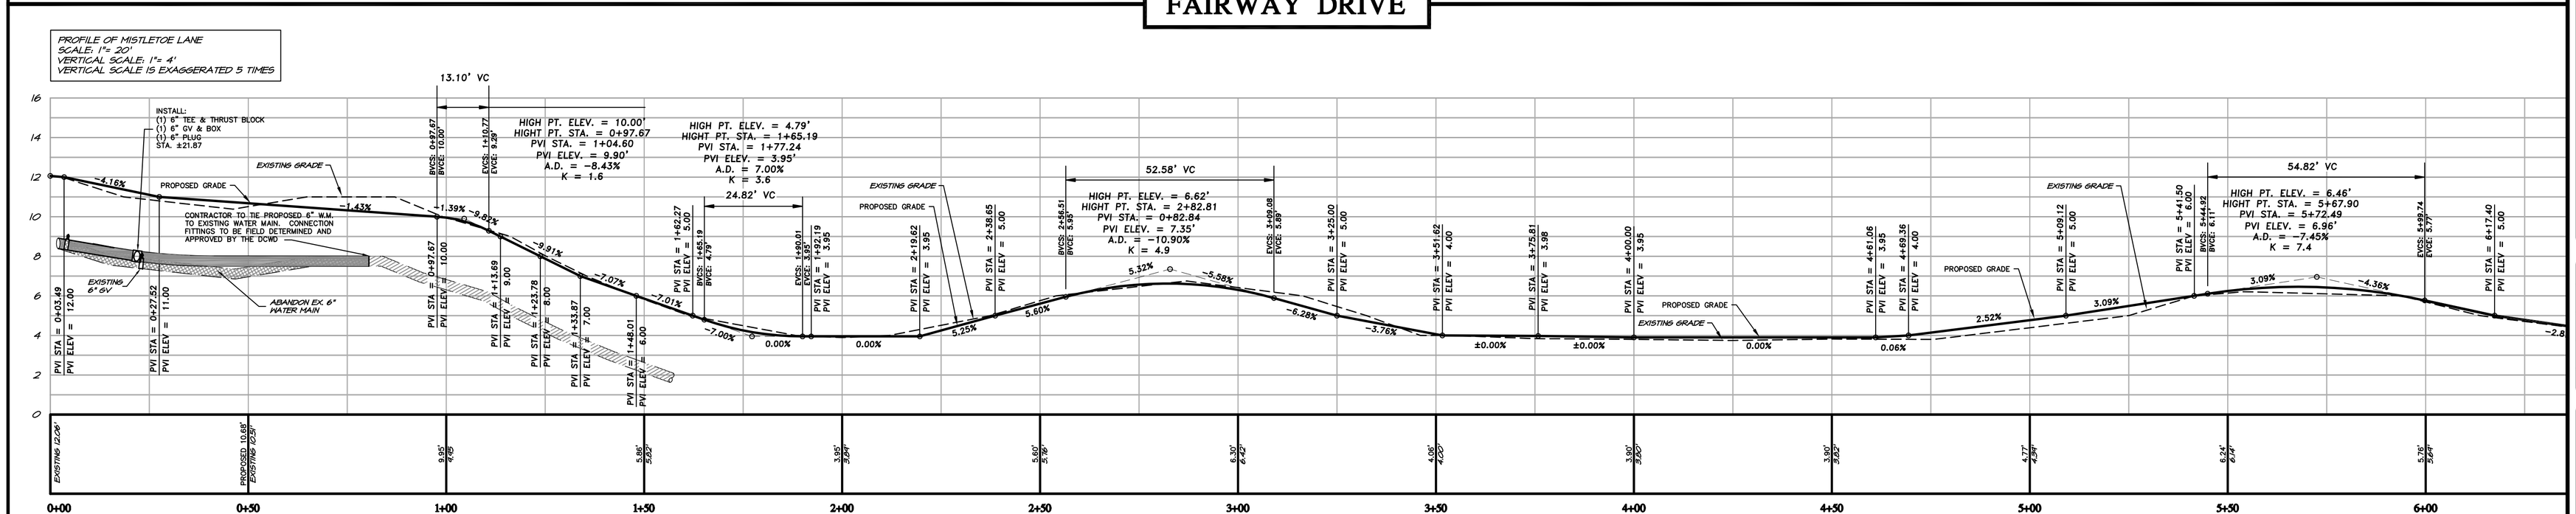

DRAWING FILE: Fairway Base.DWG
PLOT SCALE: 1"=20'

Anlauf Engineering, PLLC
CIVIL ENGINEERING SERVICES
FIRM LICENSE NO. P-0259
JAY A. ANLAUF PROFESSIONAL ENGINEER - 4173 WITCHER STREET WAKE FOREST, NC - (919) 453-1845

NORTH CAROLINA PROFESSIONAL SEAL 20980 ENGINEER JOSEPH A. ANLAUF
CERTIFICATION

COPYRIGHT © 2014
ANLAUF ENGINEERING, PLLC
THIS DOCUMENT IS THE PROPERTY OF ANLAUF ENGINEERING, PLLC. ALL RIGHTS ARE RESERVED. ANY REPRODUCTION OR POSSESSION WITHOUT PRIOR WRITTEN CONSENT OF ANLAUF ENGINEERING, PLLC SHALL BE A VIOLATION OF COPYRIGHT LAW.

NO.	DATE	REVISIONS

PLAN & PROFILE
FAIRWAY DRIVE
TOWN OF SOUTHERN SHORES
ATLANTIC TOWNSHIP — DARE COUNTY — NORTH CAROLINA

COMMISSION NO.	P11009.17
DESIGNED BY	JJA
DRAWN BY	JJA
CHECKED BY	JJA
ISSUE DATE	7/31/14

SHEET NO.
PP1
OF 7 SHEETS