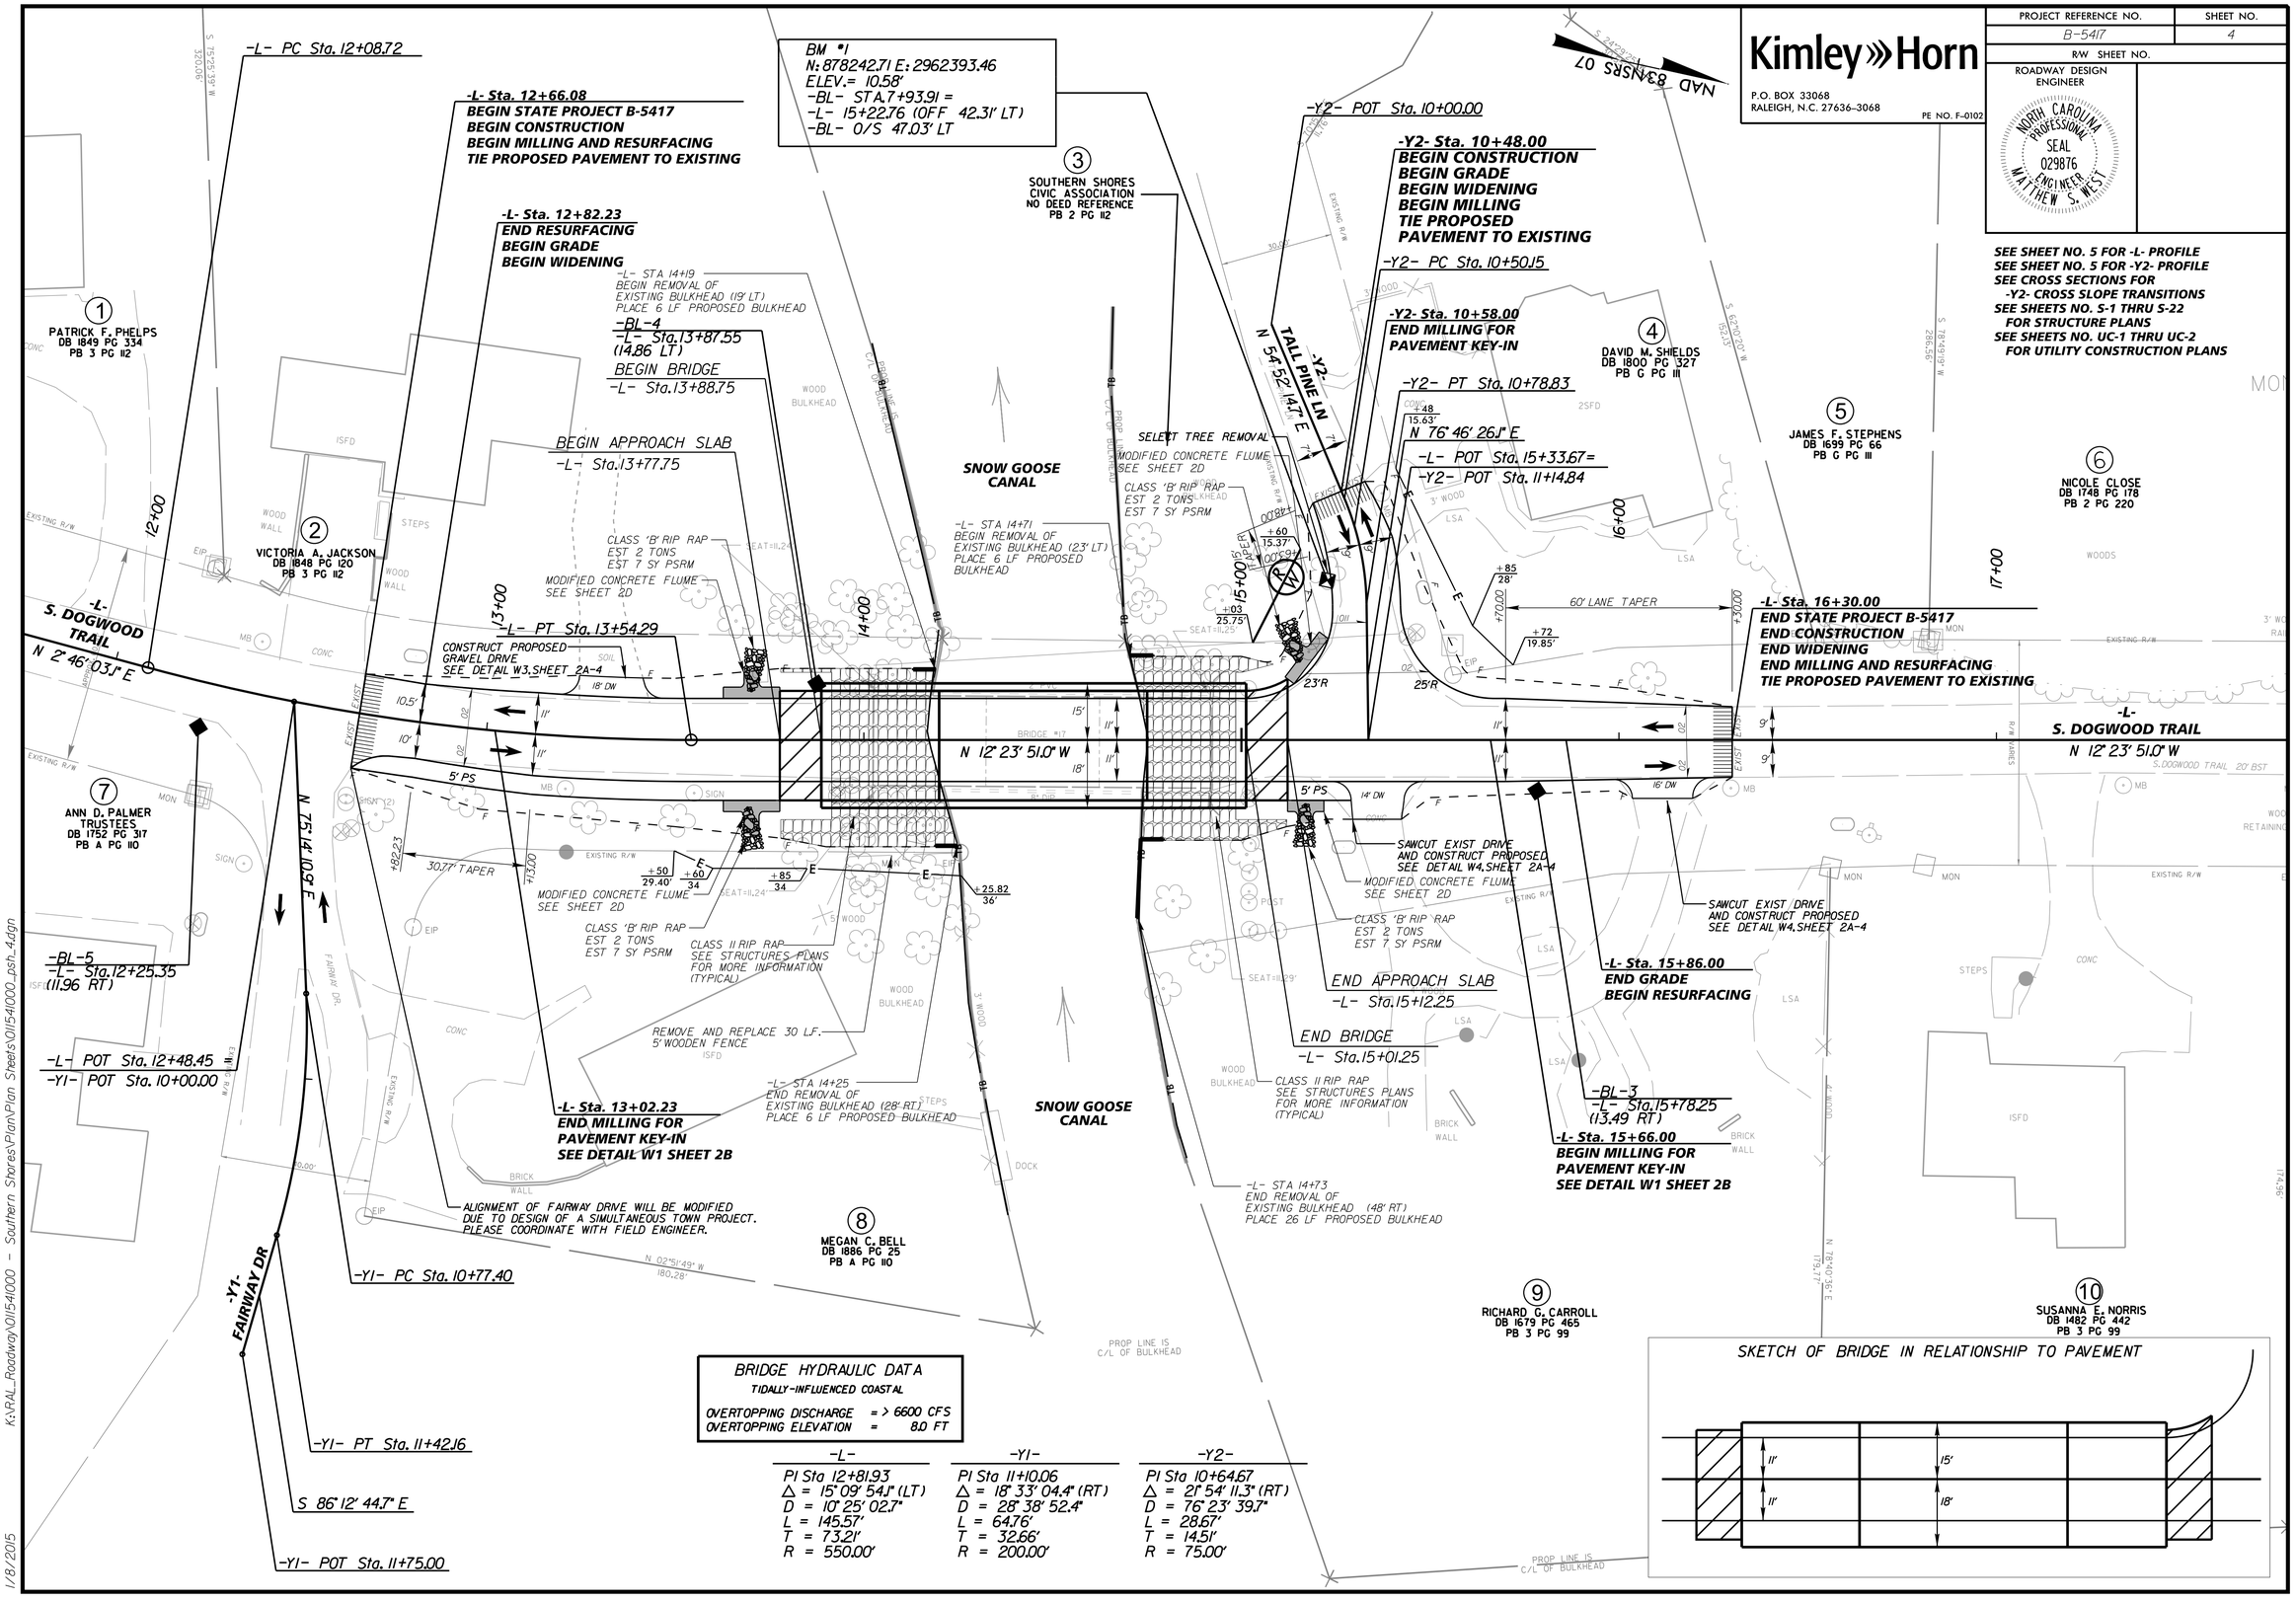

Kimley»Horn
P.O. BOX 33068
RALEIGH, N.C. 27636-3068
PE NO. F-0102

PROJECT REFERENCE NO.	SHEET NO.
B-5417	4
R/W SHEET NO.	

ROADWAY DESIGN ENGINEER
NORTH CAROLINA PROFESSIONAL SEAL 029876 ENGINEER MATTHEW S. WEST