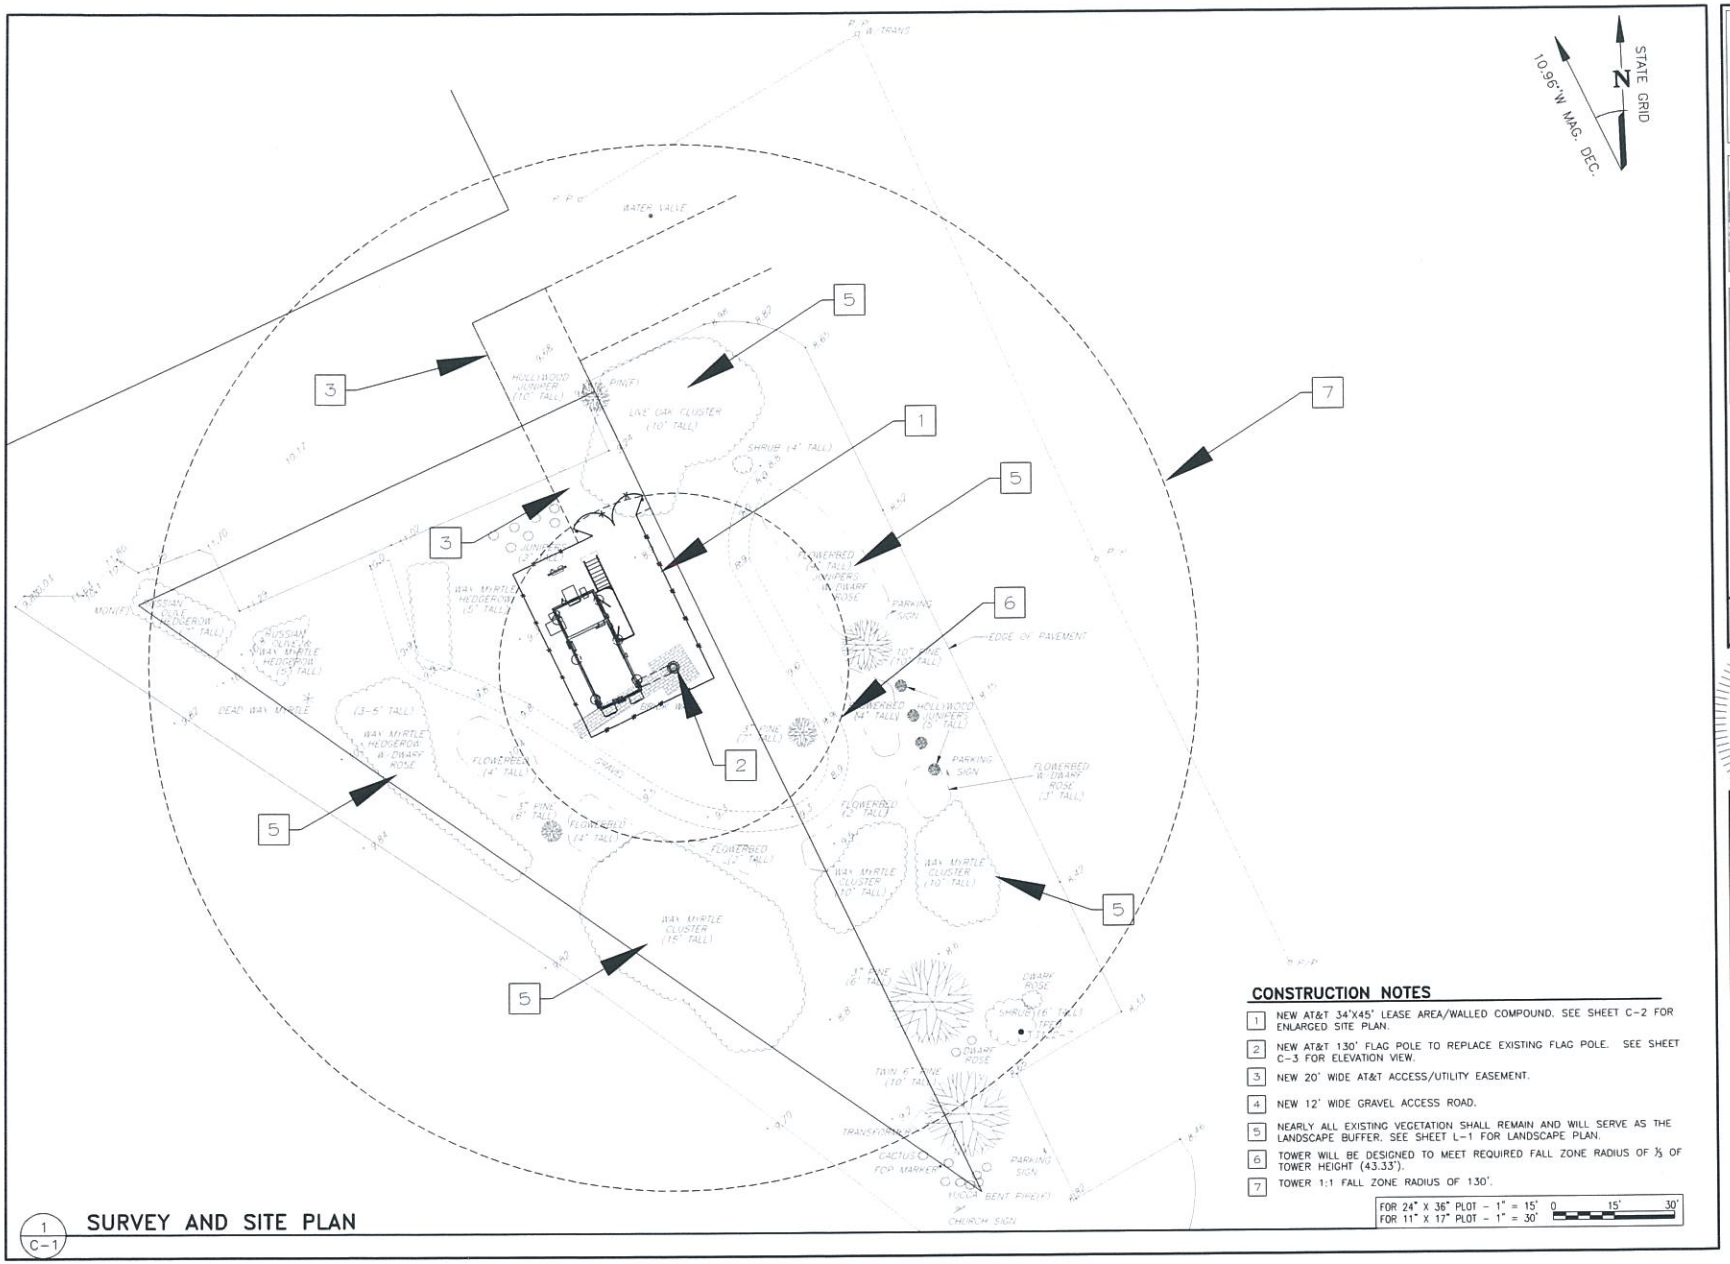

CONSTRUCTION NOTES

1. NEW AT&T 34'X45' LEASE AREA/WALLED COMPOUND. SEE SHEET C-2 FOR ENLARGED SITE PLAN.
2. NEW AT&T 130' FLAG POLE TO REPLACE EXISTING FLAG POLE. SEE SHEET C-3 FOR ELEVATION VIEW.
3. NEW 20' WIDE AT&T ACCESS/UTILITY EASEMENT.
4. NEW 12' WIDE GRAVEL ACCESS ROAD.
5. NEARLY ALL EXISTING VEGETATION SHALL REMAIN AND WILL SERVE AS THE LANDSCAPE BUFFER. SEE SHEET L-1 FOR LANDSCAPE PLAN.
6. TOWER WILL BE DESIGNED TO MEET REQUIRED FALL ZONE RADIUS OF ⅓ OF TOWER HEIGHT (43.33').
7. TOWER 1:1 FALL ZONE RADIUS OF 130'.

FOR 24" X 36" PLOT – 1" = 15'
FOR 11" X 17" PLOT – 1" = 30'
0 15' 30'

1 / C-1 SURVEY AND SITE PLAN

at&t
LIBERTY PLAZA I
4801 COX ROAD, SUITE 300
GLEN ALLEN, VA 23060
TEL (804)270-2967

velocitel
complete wireless solutions
4164 INNSLAKE DRIVE, SUITE B
GLEN ALLEN, VA 23060
804.217.8433

WW&A
warren williams & associates
736 CARNEROS CIRCLE
HIGH POINT
NORTH CAROLINA
27265
(757) 450-2288

NO.		
1	4/2/13	PRELIM ZONING DWGS
	BY: KMB	CHK: OWW APP'D: OWW
2	4/5/13	FINAL ZONING DWGS
	BY: KMB	CHK: OWW APP'D: OWW
3	4/18/13	REV FINAL ZONING DWGS
	BY: KMB	CHK: OWW APP'D: OWW
4	6/10/13	REV FINAL ZONING DWGS
	BY: KMB	CHK: OWW APP'D: OWW
5	8/8/13	REV FINAL ZONING DWGS
	BY: KMB	CHK: OWW APP'D: OWW
6	9/12/13	REV FINAL ZONING DWGS
	BY: ALB	CHK: OWW APP'D: OWW

NORTH CAROLINA PROFESSIONAL SEAL 32847 9-12-13 ENGINEER WARREN WILLIAMS, JR.

NF610 RAW LAND FLAG POLE

148-A OCEAN BLVD
SOUTHERN SHORES, NC
27949
TOWN OF SOUTHERN SHORES

DRAWN BY:	KMB
CHECKED BY:	OWW
TTV DATE:	3/27/13
COMM NO:	NF610

SHEET TITLE:
SURVEY AND SITE PLAN

SHEET NUMBER:
C-1