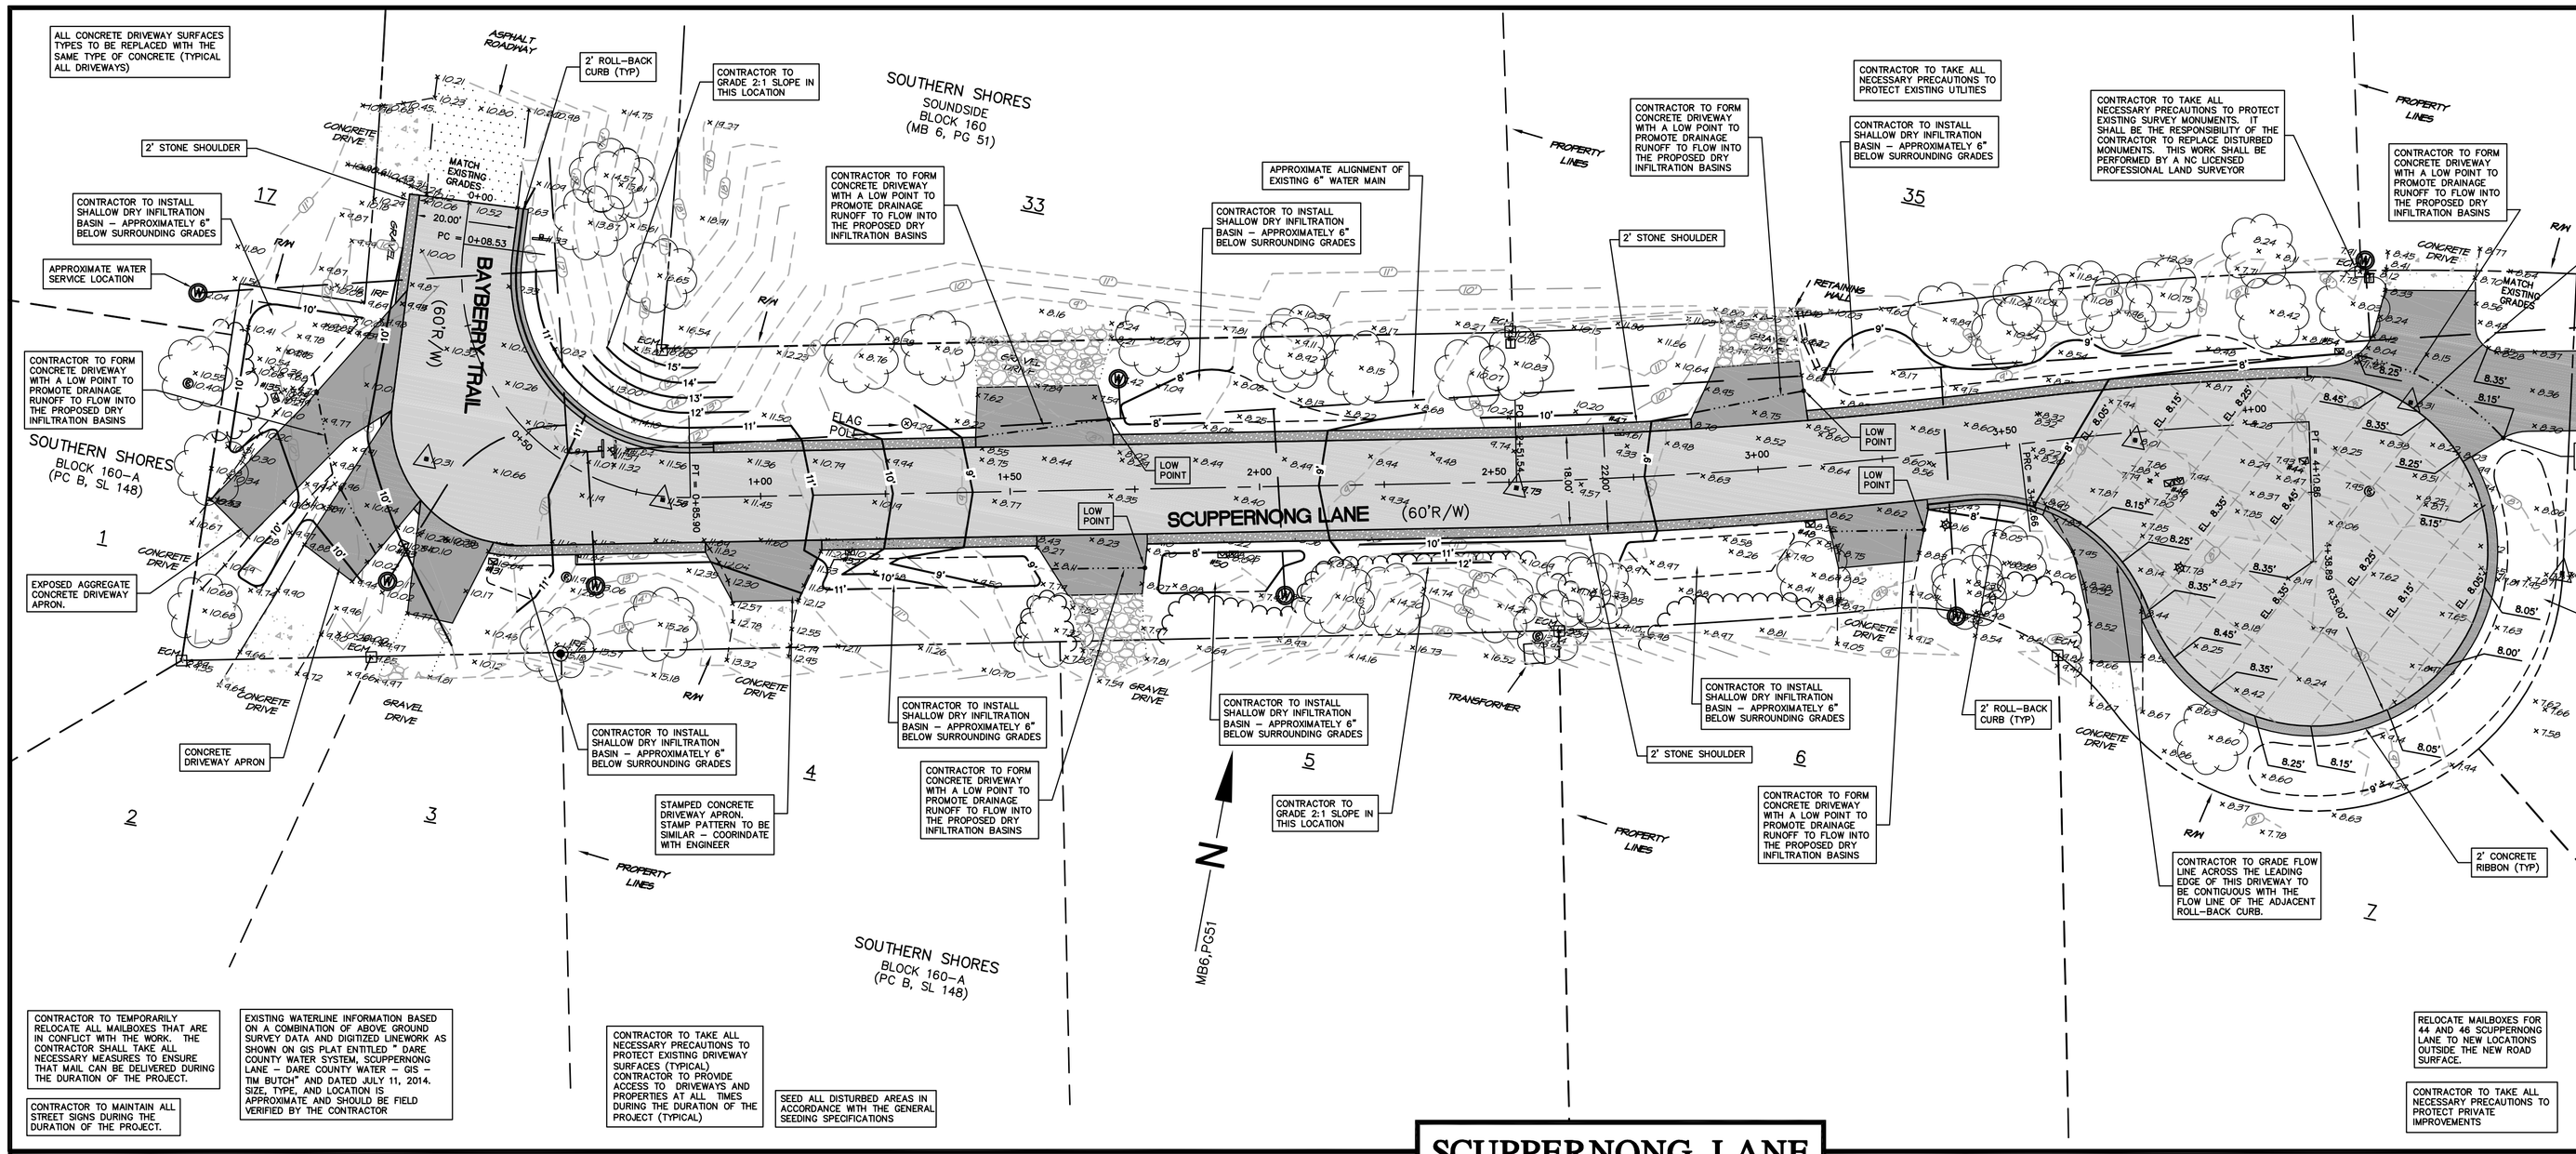

LEGEND

+ 33.03	EXISTING ELEVATION(±.03')		TELEVISION PEDESTAL
+ 33.0	EXISTING ELEVATION(±.05')		MAIL BOX
	CONCRETE MONUMENT		TRAFFIC SIGN
	IRON ROD/PIPE		LIGHT POLE
	WATER METER		R/W
	WATER VALVE		VEGETATION LIMITS
	TELEPHONE PEDESTAL		EXISTING CONTOURS
	EXISTING ASPHALT		PROPOSED CONTOURS
	DEMOLITION LIMITS		PROPOSED ASPHALT
			PROPOSED CONCRETE
	TREE		PROPOSED ROLL-BACK CURB

SCUPPERNONG LANE

SURVEY DATA PROVIDED BY BARNETTE INTEGRATED LAND DEVELOPMENT ON PLAT ENTITLED "TOPOGRAPHIC BASE MAP FOR: THE TOWN OF SOUTHERN SHORES, STREET IMPROVEMENT, SCUPPERNONG LANE & BAYBERRY TRAIL" AND DATED 6/18/14.

WORK ZONE TRAFFIC CONTROL SHALL BE PROVIDED IN ACCORDANCE WITH NCDOT WORK ZONE TRAFFIC CONTROL STANDARD DRAWINGS 1101.01–1180.01

GRAPHIC SCALE

0 10 20 40

1 inch = 20 ft.

PROFILE OF SCUPPERNONG LANE
SCALE: 1"= 20'
VERTICAL SCALE: 1"= 4'
VERTICAL SCALE IS EXAGGERATED 5 TIMES

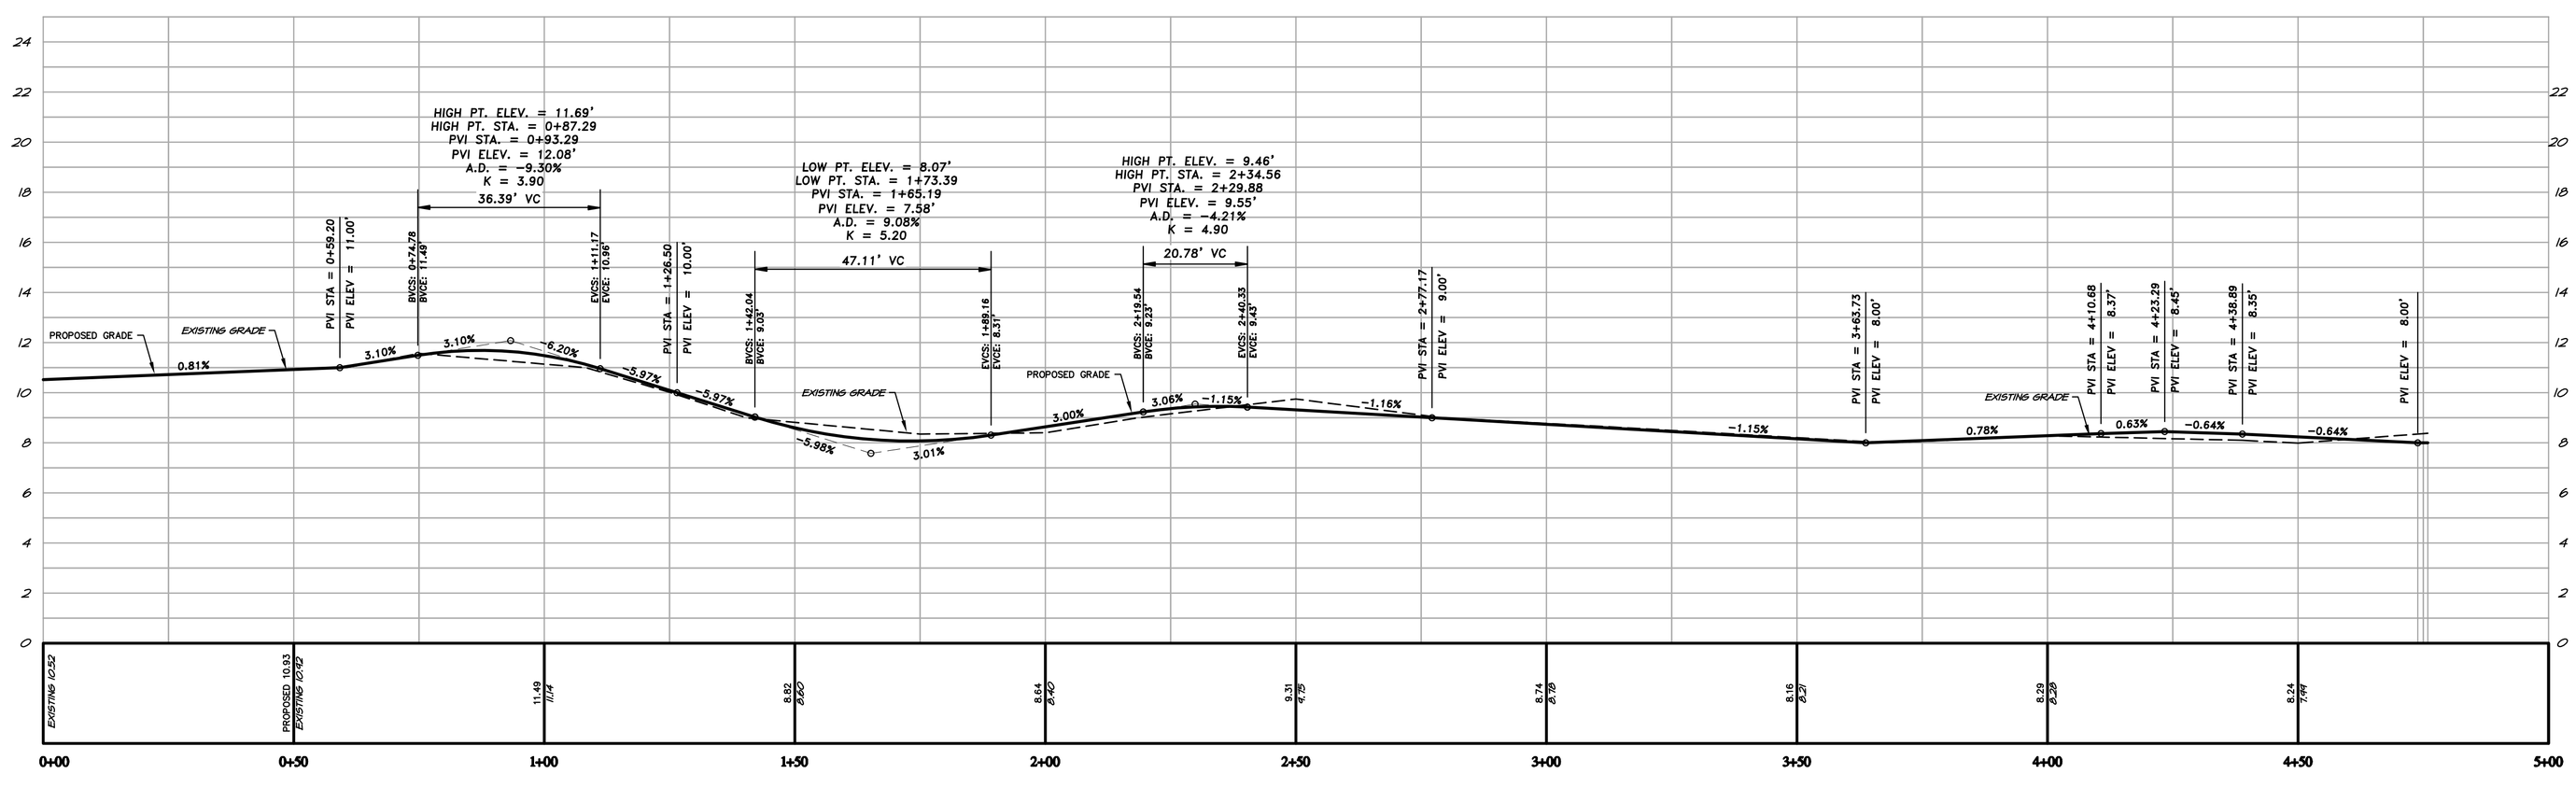

ROADWAY SITE PREPARATION NOTE:

1. STRIP ALL EXISTING ASPHALT (REF: SECTION 02110 "SITE CLEARING").
2. EXCAVATE SUBSURFACE AS NECESSARY TO ACHIEVE THE PROPOSED FINAL ROAD SURFACE GRADES
3. BACKFILL AND CONSTRUCT ROADWAY AS PER PROJECT DOCUMENTS.

IT SHALL BE THE RESPONSIBILITY OF ALL CONTRACTORS TO WORKING IN THE VICINITY OF UTILITY LINES TO COORDINATE CONSTRUCTION ACTIVITIES WITH THE UTILITY COMPANIES. THE FOLLOWING IS A LIST OF CONTACT INFORMATION FOR THE KNOWN UTILITY COMPANIES HAVING UTILITIES WITHIN THE PROJECT AREA:

CENTURY LINK
TIMMY MIDGETT, AREA PLANT SUPERVISOR
MANTEO, NORTH CAROLINA
OFFICE: (252)473–5811
MOBILE: (252)475–8265
EMAIL: TIMOTHY.L.MIDGETT@CENTURYLINK.COM

CHARTER COMMUNICATIONS
CINDY MUSCIA, CONSTRUCTION COORDINATOR
OFFICE: (252)715–2106
CELL: (252)581–0049
EMAIL: CINDY.MUSCIA@CHARTERCOM.COM

DARE COUNTY WATER DEPARTMENT
SAMMY MIDGETT, HEAD OF DISTRIBUTION
OFFICE: (252)441–8072
CELL: (252)256–1721
EMAIL: SAMMYM@DARENC.COM

DOMINION NC POWER
HAROLD R. PARKER, CUSTOMER PROJECTS DESIGNER III
OFFICE: (252)255–2155
CELL: (252)256–2888
EMAIL: HAROLD.R.PARKER@DOM.COM

ALTHOUGH THIS INFORMATION IS PROVIDED THIS NOTE IN NO WAY SIGNIFIES THAT THESE ARE THE ONLY UTILITIES WITHIN THE RIGHTS–OF–WAY. IT SHALL BE THE RESPONSIBILITY OF THE CONTRACTOR TO HAVE ALL THE UTILITIES LOCATED IN ACCORDANCE WITH THE LAW.

NOTE:
THE DATA GIVEN ON THESE PLANS IS BELIEVED TO BE ACCURATE, BUT THE ACCURACY IS NOT GUARANTEED. THE CONTRACTOR IS RESPONSIBLE FOR VERIFYING ALL LEVELS, LOCATIONS, TYPES, AND DIMENSIONS OF THE EXISTING UTILITIES PRIOR TO CONSTRUCTION. IF A DISCREPANCY IS FOUND, WORK SHALL CEASE AND THE ENGINEER NOTIFIED. WORK MAY CONTINUE UPON ENGINEERS NOTICE TO PROCEED.

BEFORE YOU DIG !
CALL TOLL FREE
1–800–632–4949
NORTH CAROLINA ONE CALL

DRAWING FILE: Fairway Base.DWG
PLOT SCALE: 1"=20'

Anlauf Engineering, PLLC
CIVIL ENGINEERING SERVICES
PO BOX 1000 KILL DEVIL HILLS, NC 27948 (252) 480-1845
JAY A. ANLAUF, PE, LS, CFM

NORTH CAROLINA PROFESSIONAL SEAL 26980 ENGINEER JAY A. ANLAUF
CERTIFICATION

COPYRIGHT © 2014, ANLAUF ENGINEERING, PLLC
THIS DOCUMENT IS THE PROPERTY OF ANLAUF ENGINEERING, PLLC. ALL RIGHTS ARE RESERVED. ANY REPRODUCTION OR POSSESSION WITHOUT PRIOR WRITTEN CONSENT OF ANLAUF ENGINEERING, PLLC, WILL BE A VIOLATION OF COPYRIGHT LAW.

NO.	DATE	REVISIONS

ROAD IMPROVEMENT PLAN

SCUPPERNONG LANE
TOWN OF SOUTHERN SHORES
ATLANTIC TOWNSHIP DARE COUNTY NORTH CAROLINA

COMMISSION NO.	P11009.20
DESIGNED BY	JJA
DRAWN BY	JJA
CHECKED BY	JJA
ISSUE DATE	11/17/14

SHEET NO.
C1
OF 3 SHEETS