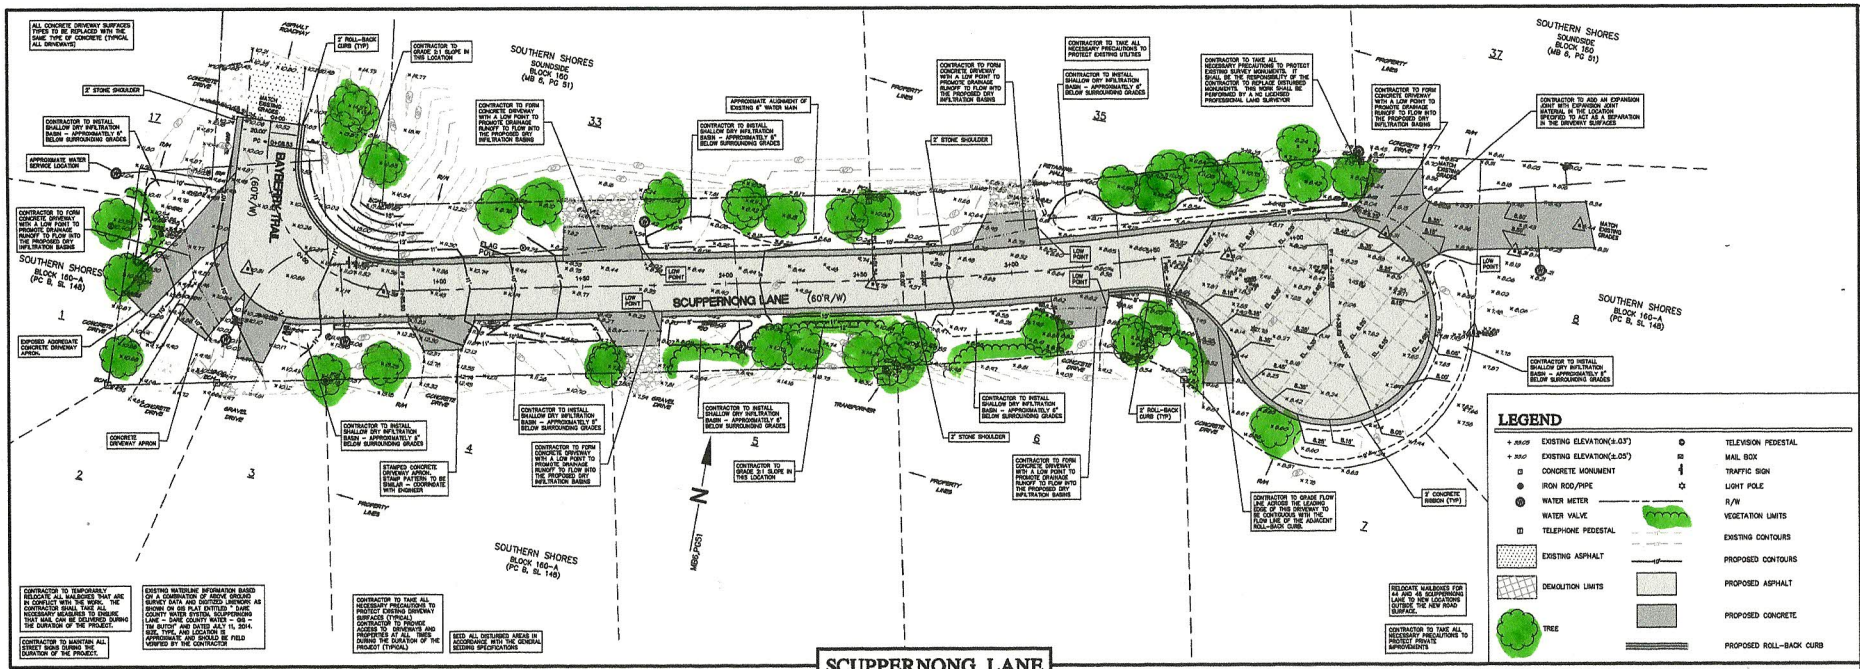

SCUPPERNONG LANE

SURVEY DATA PROVIDED BY BARNETTE INTEGRATED LAND DEVELOPMENT ON PLAT ENTITLED "TOPOGRAPHIC BASIC MAP FOR: THE TOWN OF SOUTHERN SHORES, STREET IMPROVEMENT, SCUPPERNONG LANE & BAYBERRY TRAIL" AND DATED 6/18/14.

WORK ZONE TRAFFIC CONTROL SHALL BE PROVIDED IN ACCORDANCE WITH NCDOT WORK ZONE TRAFFIC CONTROL STANDARD DRAWINGS 1101.01~1150.01

GRAPHIC SCALE
0 10 20 40
1 inch = 20 ft.

PROFILE OF SCUPPERNONG LANE
SCALE: H= 20'
VERTICAL SCALE: 1= 4'
VERTICAL SCALE IS EXAGGERATED 5 TIMES

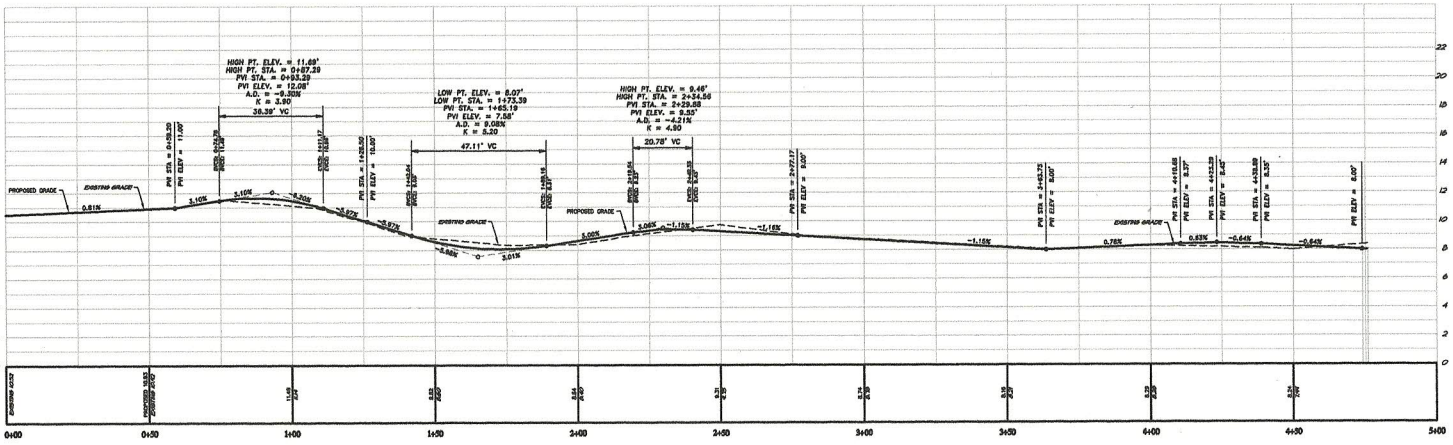

ROADWAY SITE PREPARATION NOTE:
1. STRIP ALL EXISTING ASPHALT (REF: SECTION 02110 "SITE CLEARING").
2. EXCAVATE SUBSURFACE AS NECESSARY TO ACHIEVE THE PROPOSED FINAL ROAD SURFACE GRADES
3. BACKFILL AND CONSTRUCT ROADWAY AS PER PROJECT DOCUMENTS.

IT SHALL BE THE RESPONSIBILITY OF ALL CONTRACTORS TO WORKING IN THE VICINITY OF UTILITY LINES TO COORDINATE CONSTRUCTION ACTIVITIES WITH THE UTILITY COMPANIES. THE FOLLOWING IS A LIST OF CONTACT INFORMATION FOR THE KNOWN UTILITY COMPANIES HAVING UTILITIES WITHIN THE PROJECT AREA:

CENTURY LINK
MARTY MOQUETE, AREA PLANT SUPERVISOR
MANTEO, NORTH CAROLINA
OFFICE: (252)473-5611
MOBILE: (252)473-5265
EMAIL: MARTY.L.MOQUETE@CENTURYLINK.COM

CHARTER COMMUNICATIONS
CINDY MILLIGAN, CONSTRUCTION COORDINATOR
OFFICE: (252)715-3106
CELL: (252)256-1048
EMAIL: CINDY.MILLIGAN@CHARTERCOM.COM

DARE COUNTY WATER DEPARTMENT
SAMMY MOODY'TT, YEAR OF DISTRIBUTION
OFFICE: (252)441-5072
CELL: (252)256-1721
EMAIL: SAMMYM@DARENC.COM

DOMINION NC POWER
HAROLD R. PARKER, CUSTOMER PROJECTS DESIGNER III
OFFICE: (252)255-3155
CELL: (252)256-3868
EMAIL: HAROLD.R.PARKER@DOM.COM

ALTHOUGH THIS INFORMATION IS PROVIDED THIS NOTE IN NO WAY SIGNIFIES THAT THESE ARE THE ONLY UTILITIES WITHIN THE RIGHTS-OF-WAY. IT SHALL BE THE RESPONSIBILITY OF THE CONTRACTOR TO HAVE ALL THE UTILITIES LOCATED IN ACCORDANCE WITH THE LAW.

NOTE:
THE DATA GIVEN ON THESE PLANS IS BELIEVED TO BE ACCURATE, BUT THE ACCURACY IS NOT GUARANTEED. THE CONTRACTOR IS RESPONSIBLE FOR VERIFYING ALL LEVELS, LOCATIONS, TYPES, AND DIMENSIONS OF THE EXISTING UTILITIES PRIOR TO CONSTRUCTION. IF A DISCREPANCY IS FOUND, WORK SHALL CEASE AND THE ENGINEER NOTIFIED. WORK MAY CONTINUE UPON ENGINEERS NOTICE TO PROCEED.

BEFORE YOU DIG !
CALL TOLL FREE
1-800-632-4949
NORTH CAROLINA ONE CALL

DRAWING FILE: Fairway Base.DWG
PLOT SCALE: 1"=20'

Anlauf Engineering PLLC
CIVIL ENGINEERING SERVICES
P.O. BOX 1000 KITTY HAWK, NC 27949 (252) 261-7400

NORTH CAROLINA PROFESSIONAL ENGINEER SEAL 25881 MICHAEL J. HOSEY
CERTIFICATION

ANTHONY D. CIPH, AICP PLANNER, THE RECIPIENT IS THE SOLE OWNER OF ALL RIGHTS, TITLE AND INTEREST IN AND TO THE COPYRIGHTS IN THE PLANS, INCLUDING ALL ARCHITECTURAL WORKS EMBODIED THEREIN, AND ALL REVISIONS OR DERIVATIVES THEREOF.

NO.	DATE	REVISIONS

ROAD IMPROVEMENT PLAN
SCUPPERNONG LANE
TOWN OF SOUTHERN SHORES
ATLANTIC TOWNSHIP — DARE COUNTY — NORTH CAROLINA

COMMISSION NO.	P11009.20
DESIGNED BY	JJA
DRAWN BY	JJA
CHECKED BY	JJA
ISSUE DATE	11/17/14

SHEET NO. C1 OF 3 SHEETS