NOTE:
THE DATA GIVEN ON THESE PLANS IS BELIEVED TO BE ACCURATE, BUT THE ACCURACY IS NOT GUARANTEED. THE CONTRACTOR IS RESPONSIBLE FOR VERIFYING ALL LEVELS, LOCATIONS, TYPES, AND DIMENSIONS OF THE EXISTING UTILITIES PRIOR TO CONSTRUCTION. IF A DISCREPANCY IS FOUND, WORK SHALL CEASE AND THE ENGINEER NOTIFIED. WORK MAY CONTINUE UPON ENGINEERS NOTICE TO PROCEED.

BEFORE YOU DIG !
CALL TOLL FREE
1-800-632-4949
NORTH CAROLINA ONE CALL

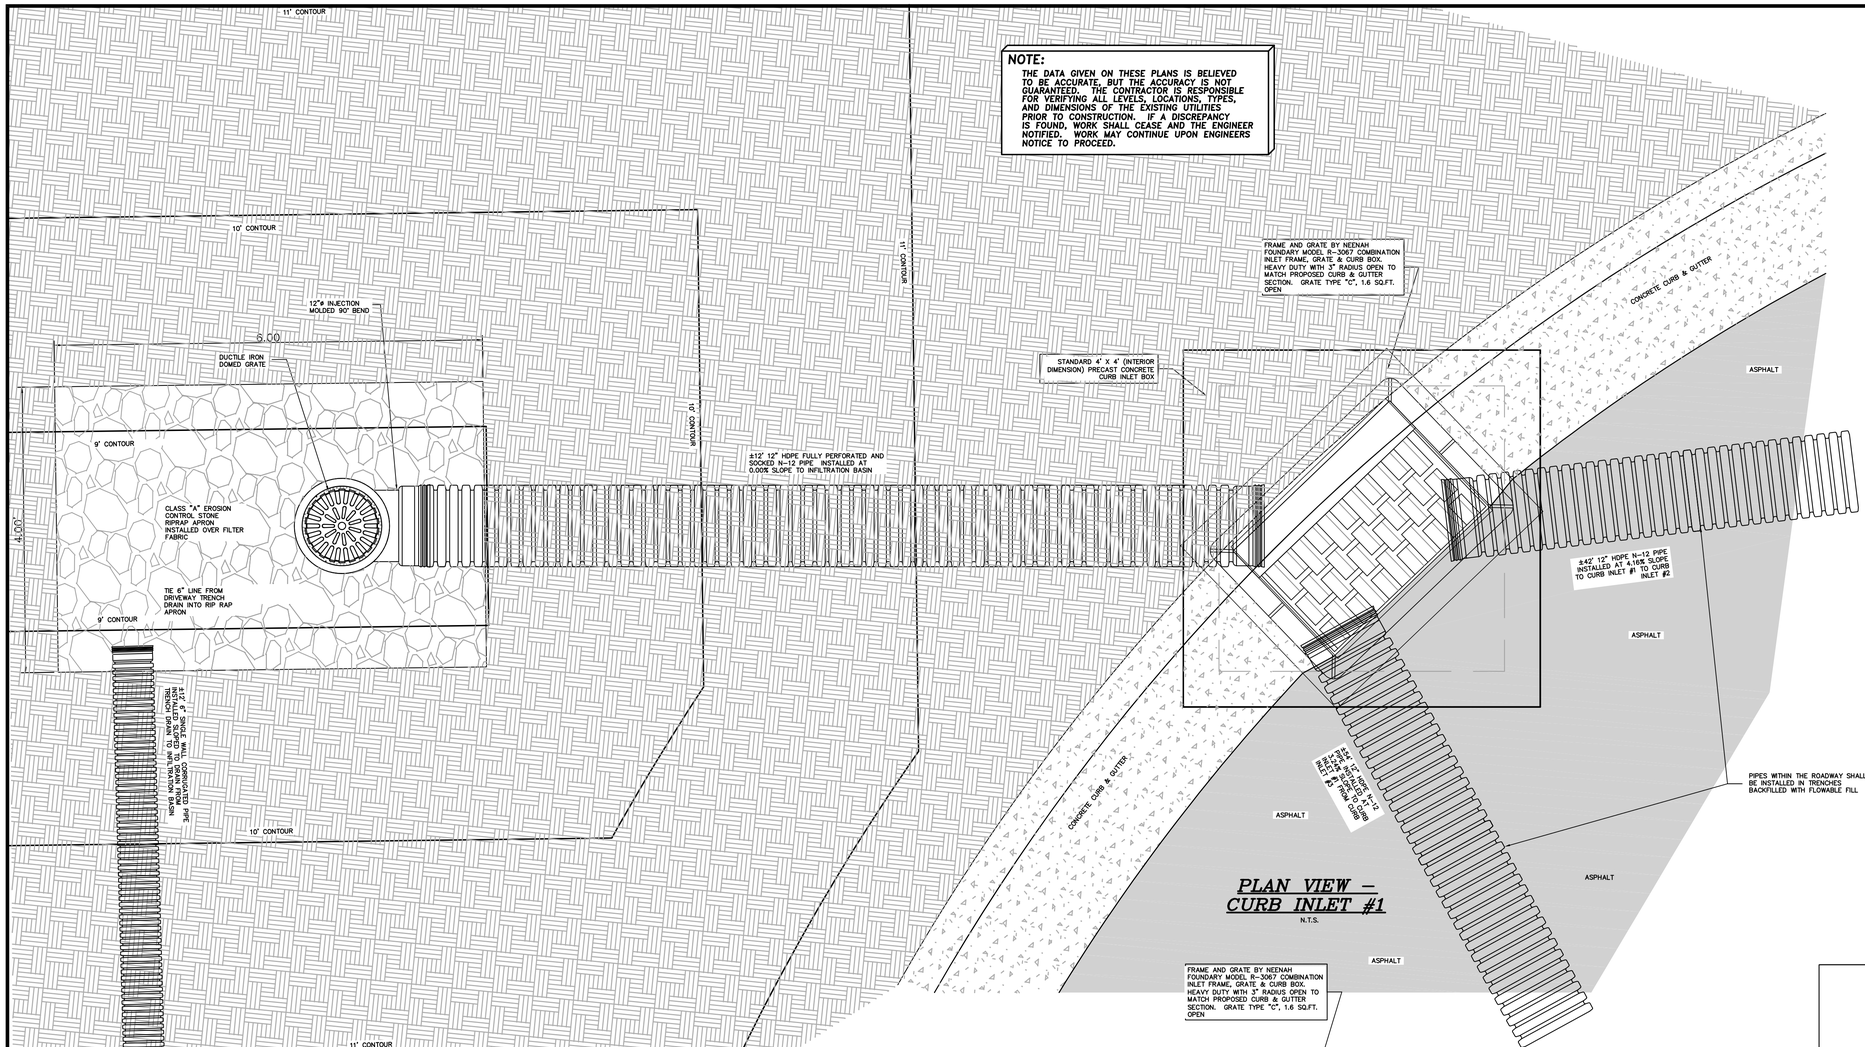

PLAN VIEW – CURB INLET #1
N.T.S.

CONTRACTOR TO HAVE CUSTOM BOX COVER MANUFACTURED WITH AN ANGLED OPENING

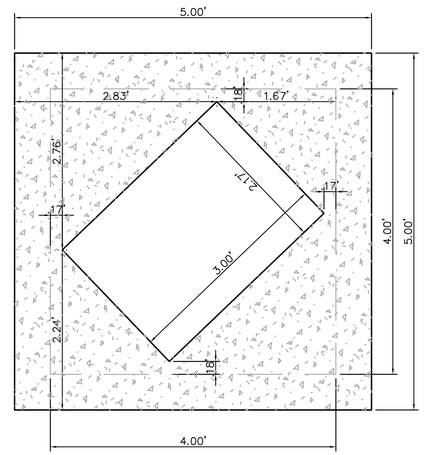

TOP VIEW – CURB INLET #1 BOX COVER
N.T.S.

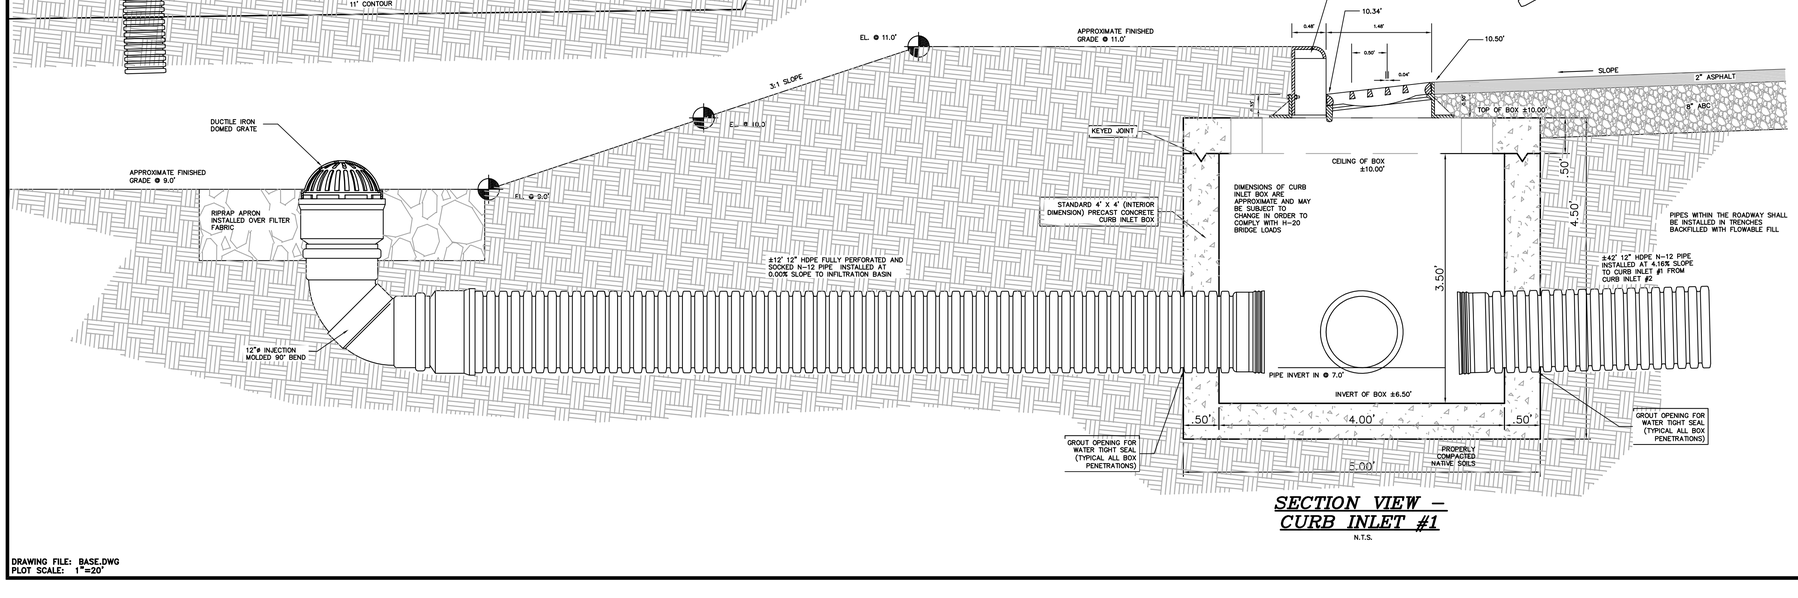

SECTION VIEW – CURB INLET #1
N.T.S.

1299CGD
APPROX. DRAIN AREA = 82.87 SQ IN
APPROX. WEIGHT = 18.50 LBS

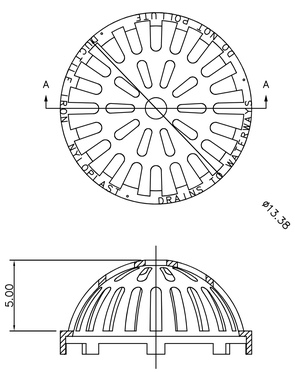

DIMENSIONS ARE FOR REFERENCE ONLY
ACTUAL DIMENSIONS MAY VARY
DIMENSIONS ARE IN INCHES
QUALITY: MATERIALS SHALL CONFORM TO ASTM A536 GRADE 70–50–05
PAINT: CASTINGS ARE FURNISHED WITH A BLACK PAINT
LOCKING DEVICE AVAILABLE UPON REQUEST

THIS DRAWING AND ITS CONTENTS, COPYRIGHT © NYLOPLAST. NYLOPLAST HAS PROPRIETARY RIGHTS. THE RECEIPT OR POSSESSION OF THIS PRINT DOES NOT CONFER, TRANSFER, OR LICENSE THE USE OF THE DESIGN OR ANY INTELLECTUAL PROPERTY DISCLOSED. REPRODUCTION OF THIS PRINT OR ANY INFORMATION CONTAINED HEREIN, OR MANUFACTURE OF ANY ARTICLE HEREFROM, FOR THE UNCLOSURE TO OTHERS IS FORBIDDEN, EXCEPT BY SPECIFIC WRITTEN PERMISSION FROM NYLOPLAST.

DRAWN BY	EBC	MATERIAL	DUCTILE IRON
DATE	3-6-06		
REVISED BY	EBC	PROJECT NO./NAME	
DATE	3-10-11		
DWG SIZE	A	SCALE 1:4	SHEET 1 OF 1

Nyloplast
3130 VERONA AVE
BUFORD, GA 30518
PHN (770) 932-2443
FAX (770) 932-2490
www.nyloplast-us.com

TITLE: 12 IN DOME GRATE
DWG NO. 7501-110-206 REV D

DRAWING FILE: BASE.DWG
PLOT SCALE: 1"=20'

Anlauf Engineering, PLLC
CIVIL ENGINEERING SERVICES
7705 LEDGE POINT COURT, RALEIGH, N.C. • (252) 489-7345
JAN ANLAUF CERTIFIED SET – 4/7/15 – DO NOT USE FOR CONSTRUCTION

NORTH CAROLINA PROFESSIONAL ENGINEER SEAL 26980 JOSEPH J. ANLAUF
CERTIFICATION

COPYRIGHT © 2015
ANLAUF ENGINEERING PLLC
THIS DOCUMENT IS THE PROPERTY OF ANLAUF ENGINEERING PLLC AND ALL RIGHTS ARE RESERVED. ANY REPRODUCTION OR POSSESSION WITHOUT PRIOR EXPRESSED WRITTEN PERMISSION FROM ANLAUF ENGINEERING, PLLC SHALL BE A VIOLATION OF COPYRIGHT LAW.

NO.	DATE	REVISIONS

DETAILS

FOX GRAPE LANE
TOWN OF SOUTHERN SHORES
DARE COUNTY
ATLANTIC TOWNSHIP
NORTH CAROLINA

COMMISSION NO.	P11009.28
DESIGNED BY	JJA
DRAWN BY	JJA
CHECKED BY	JJA
ISSUE DATE	9/3/15

SHEET NO.
D3
OF 7 SHEETS