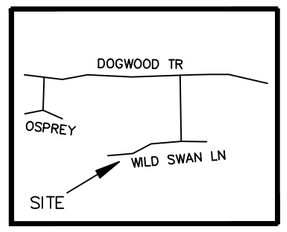

VICINITY MAP
NTS

NOTES

- THIS MAP DEPICTS TOPOGRAPHY AND EXISTING FEATURES ON WILD SWAN LANE AND A PORTION OF DOGWOOD TRAIL. NORTH DATUM, R/W LINES AND PROPERTY LINES FROM MB 3, PG 112, THIS IS NOT A COMPLETE BOUNDARY SURVEY OF THE R/W OR ADJACENT PROPERTIES
- ELEVATIONS SHOWN PER NAVD 88 DATUM

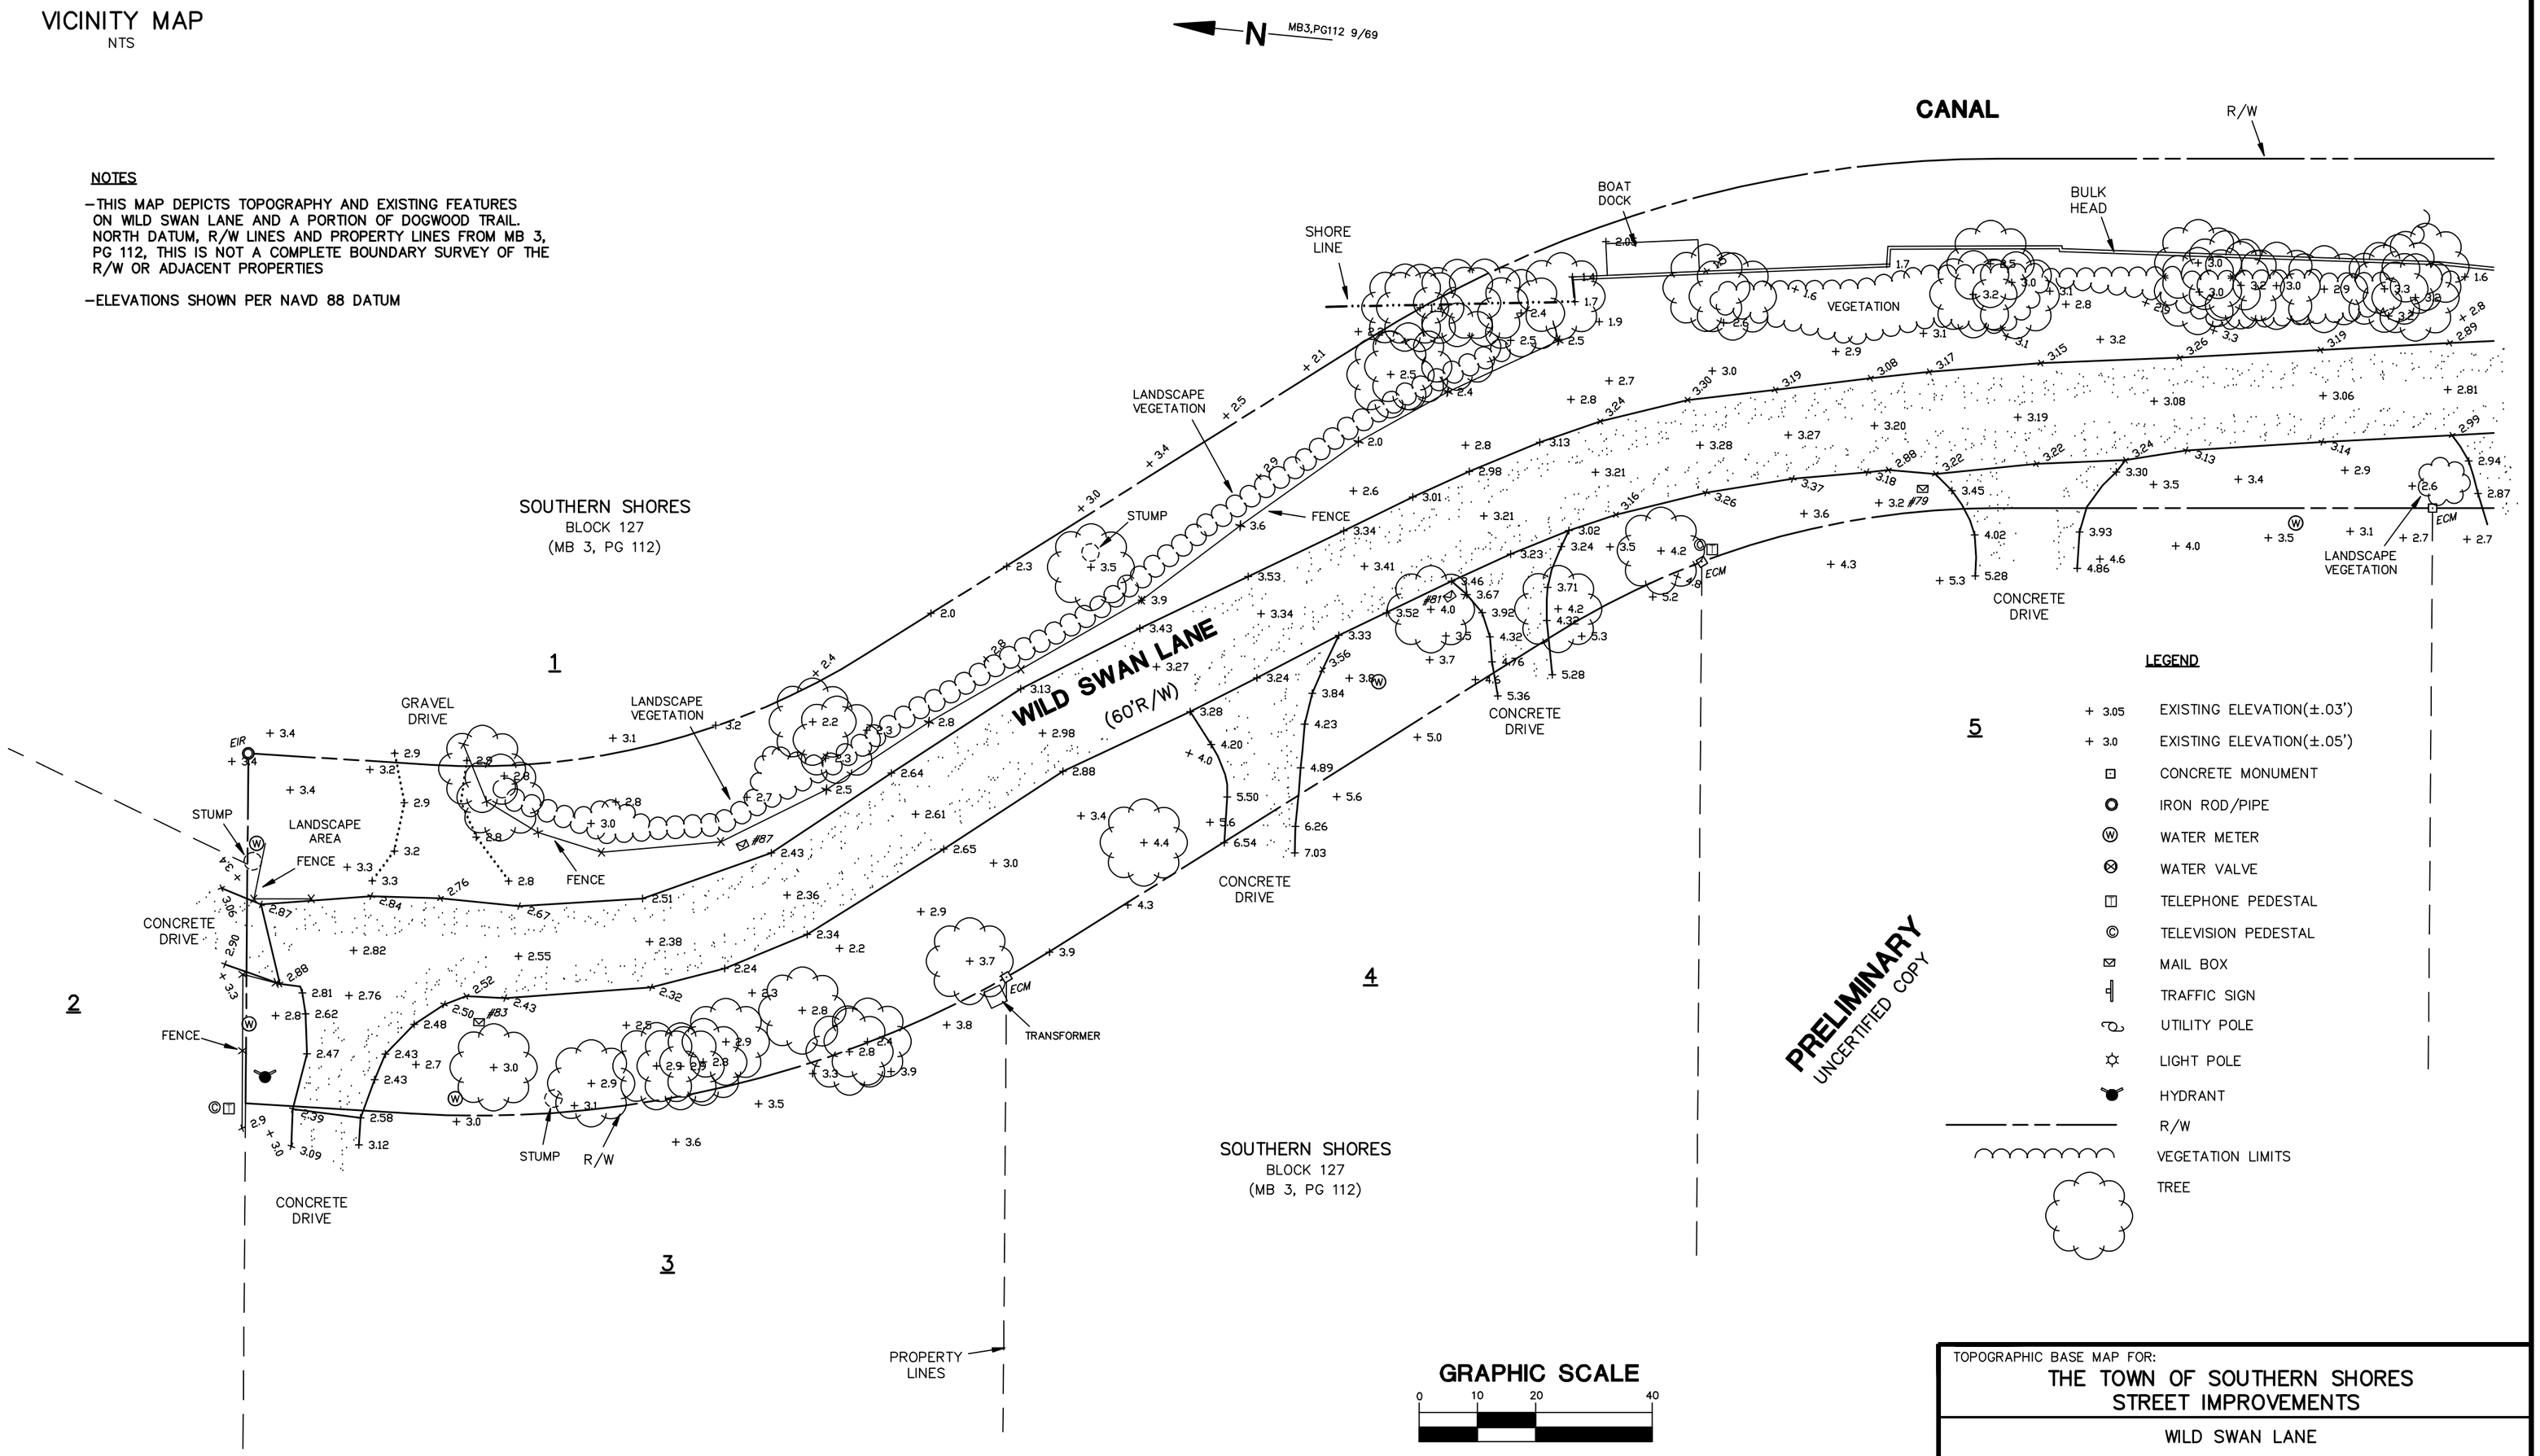

TOPOGRAPHIC BASE MAP FOR:

THE TOWN OF SOUTHERN SHORES STREET IMPROVEMENTS

WILD SWAN LANE

SOUTHERN SHORES	ATLANTIC TWSP.	DARE CO.	N. CAROLINA
SCALE 1"=20'	FILE NO. 3696	CADD FILE 3696A	DATE 3/11/15

B.I.L.D.
BARNETTE INTEGRATED LAND DEVELOPMENT
POB 7159 KDH, NC 27948 (252)441-5154 F-0594