VICINITY MAP
NTS

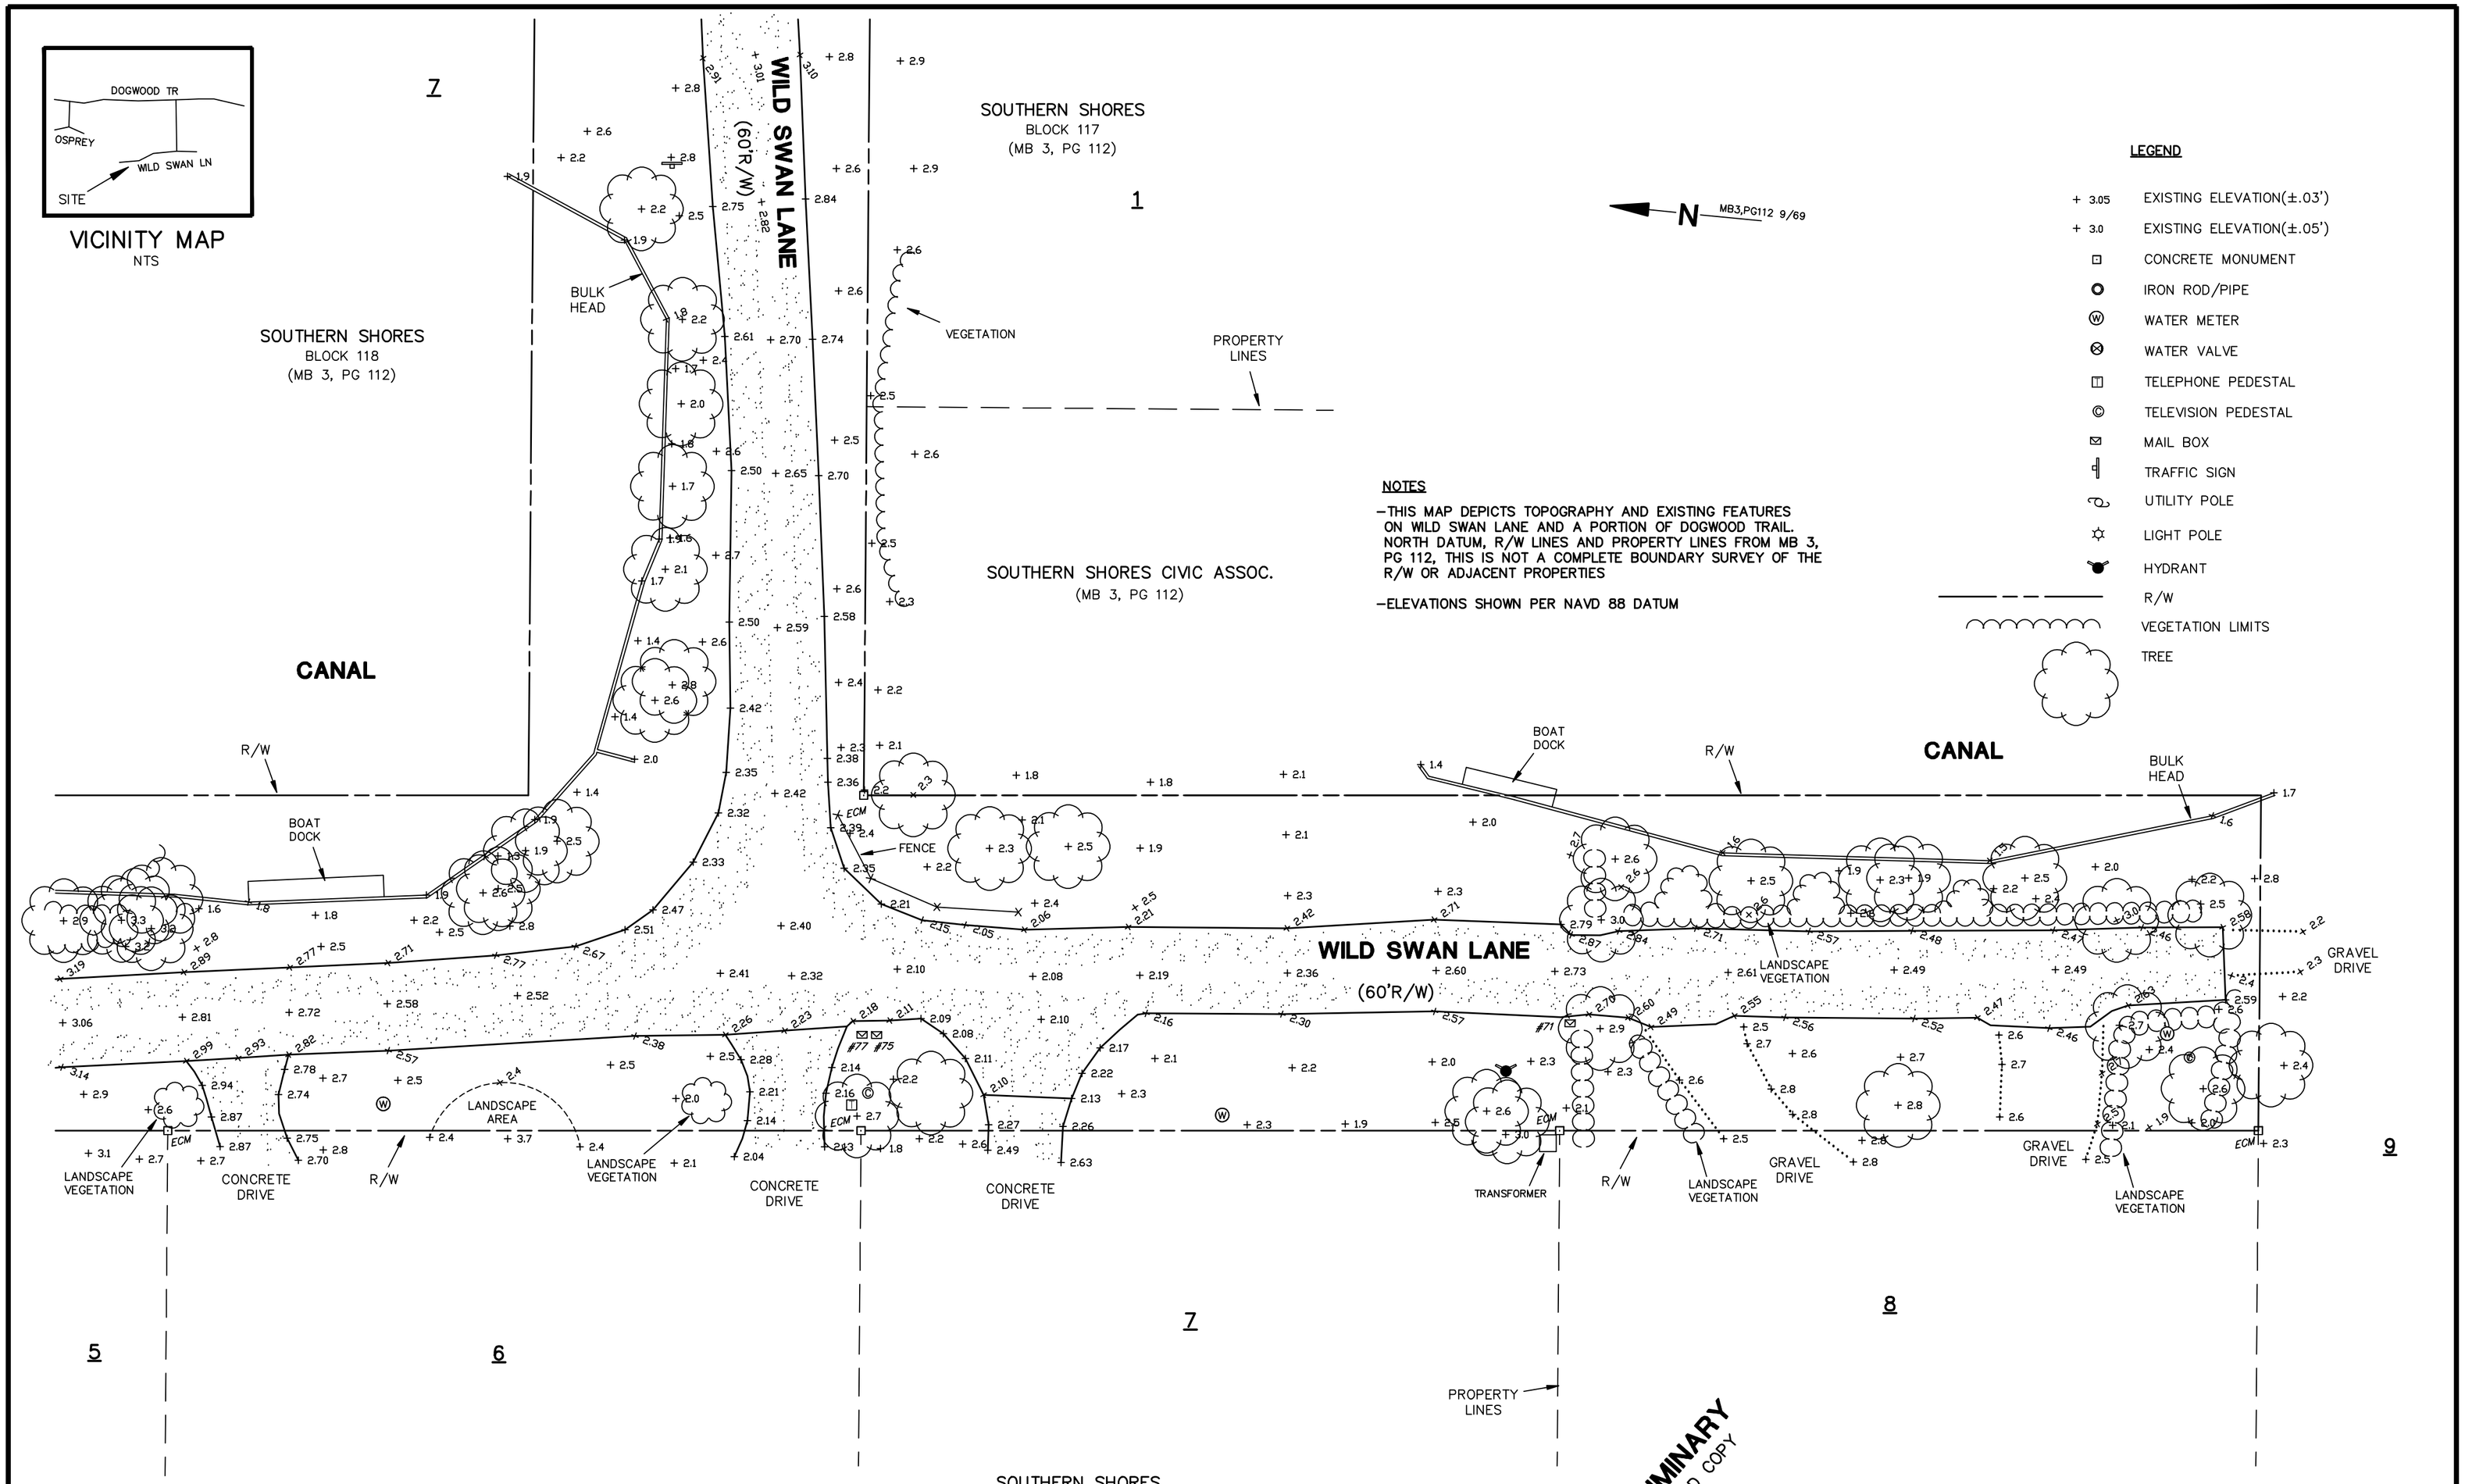

NOTES

–THIS MAP DEPICTS TOPOGRAPHY AND EXISTING FEATURES ON WILD SWAN LANE AND A PORTION OF DOGWOOD TRAIL. NORTH DATUM, R/W LINES AND PROPERTY LINES FROM MB 3, PG 112, THIS IS NOT A COMPLETE BOUNDARY SURVEY OF THE R/W OR ADJACENT PROPERTIES

–ELEVATIONS SHOWN PER NAVD 88 DATUM

LEGEND

+ 3.05	EXISTING ELEVATION(±.03')
+ 3.0	EXISTING ELEVATION(±.05')
	CONCRETE MONUMENT
	IRON ROD/PIPE
	WATER METER
	WATER VALVE
	TELEPHONE PEDESTAL
	TELEVISION PEDESTAL
	MAIL BOX
	TRAFFIC SIGN
	UTILITY POLE
	LIGHT POLE
	HYDRANT
	R/W
	VEGETATION LIMITS
	TREE

PRELIMINARY
UNCERTIFIED COPY

GRAPHIC SCALE
0 10 20 40
1 inch = 20 ft.

TOPOGRAPHIC BASE MAP FOR:
THE TOWN OF SOUTHERN SHORES
STREET IMPROVEMENTS

WILD SWAN LANE

SOUTHERN SHORES	ATLANTIC TWSP.	DARE CO.	N. CAROLINA
SCALE 1"=20'	FILE NO. 3696	CADD FILE 3696A	DATE 3/11/15

B.I.L.D.
BARNETTE INTEGRATED LAND DEVELOPMENT
POB 7159 KDH, NC 27948 (252)441-5154 F-0594