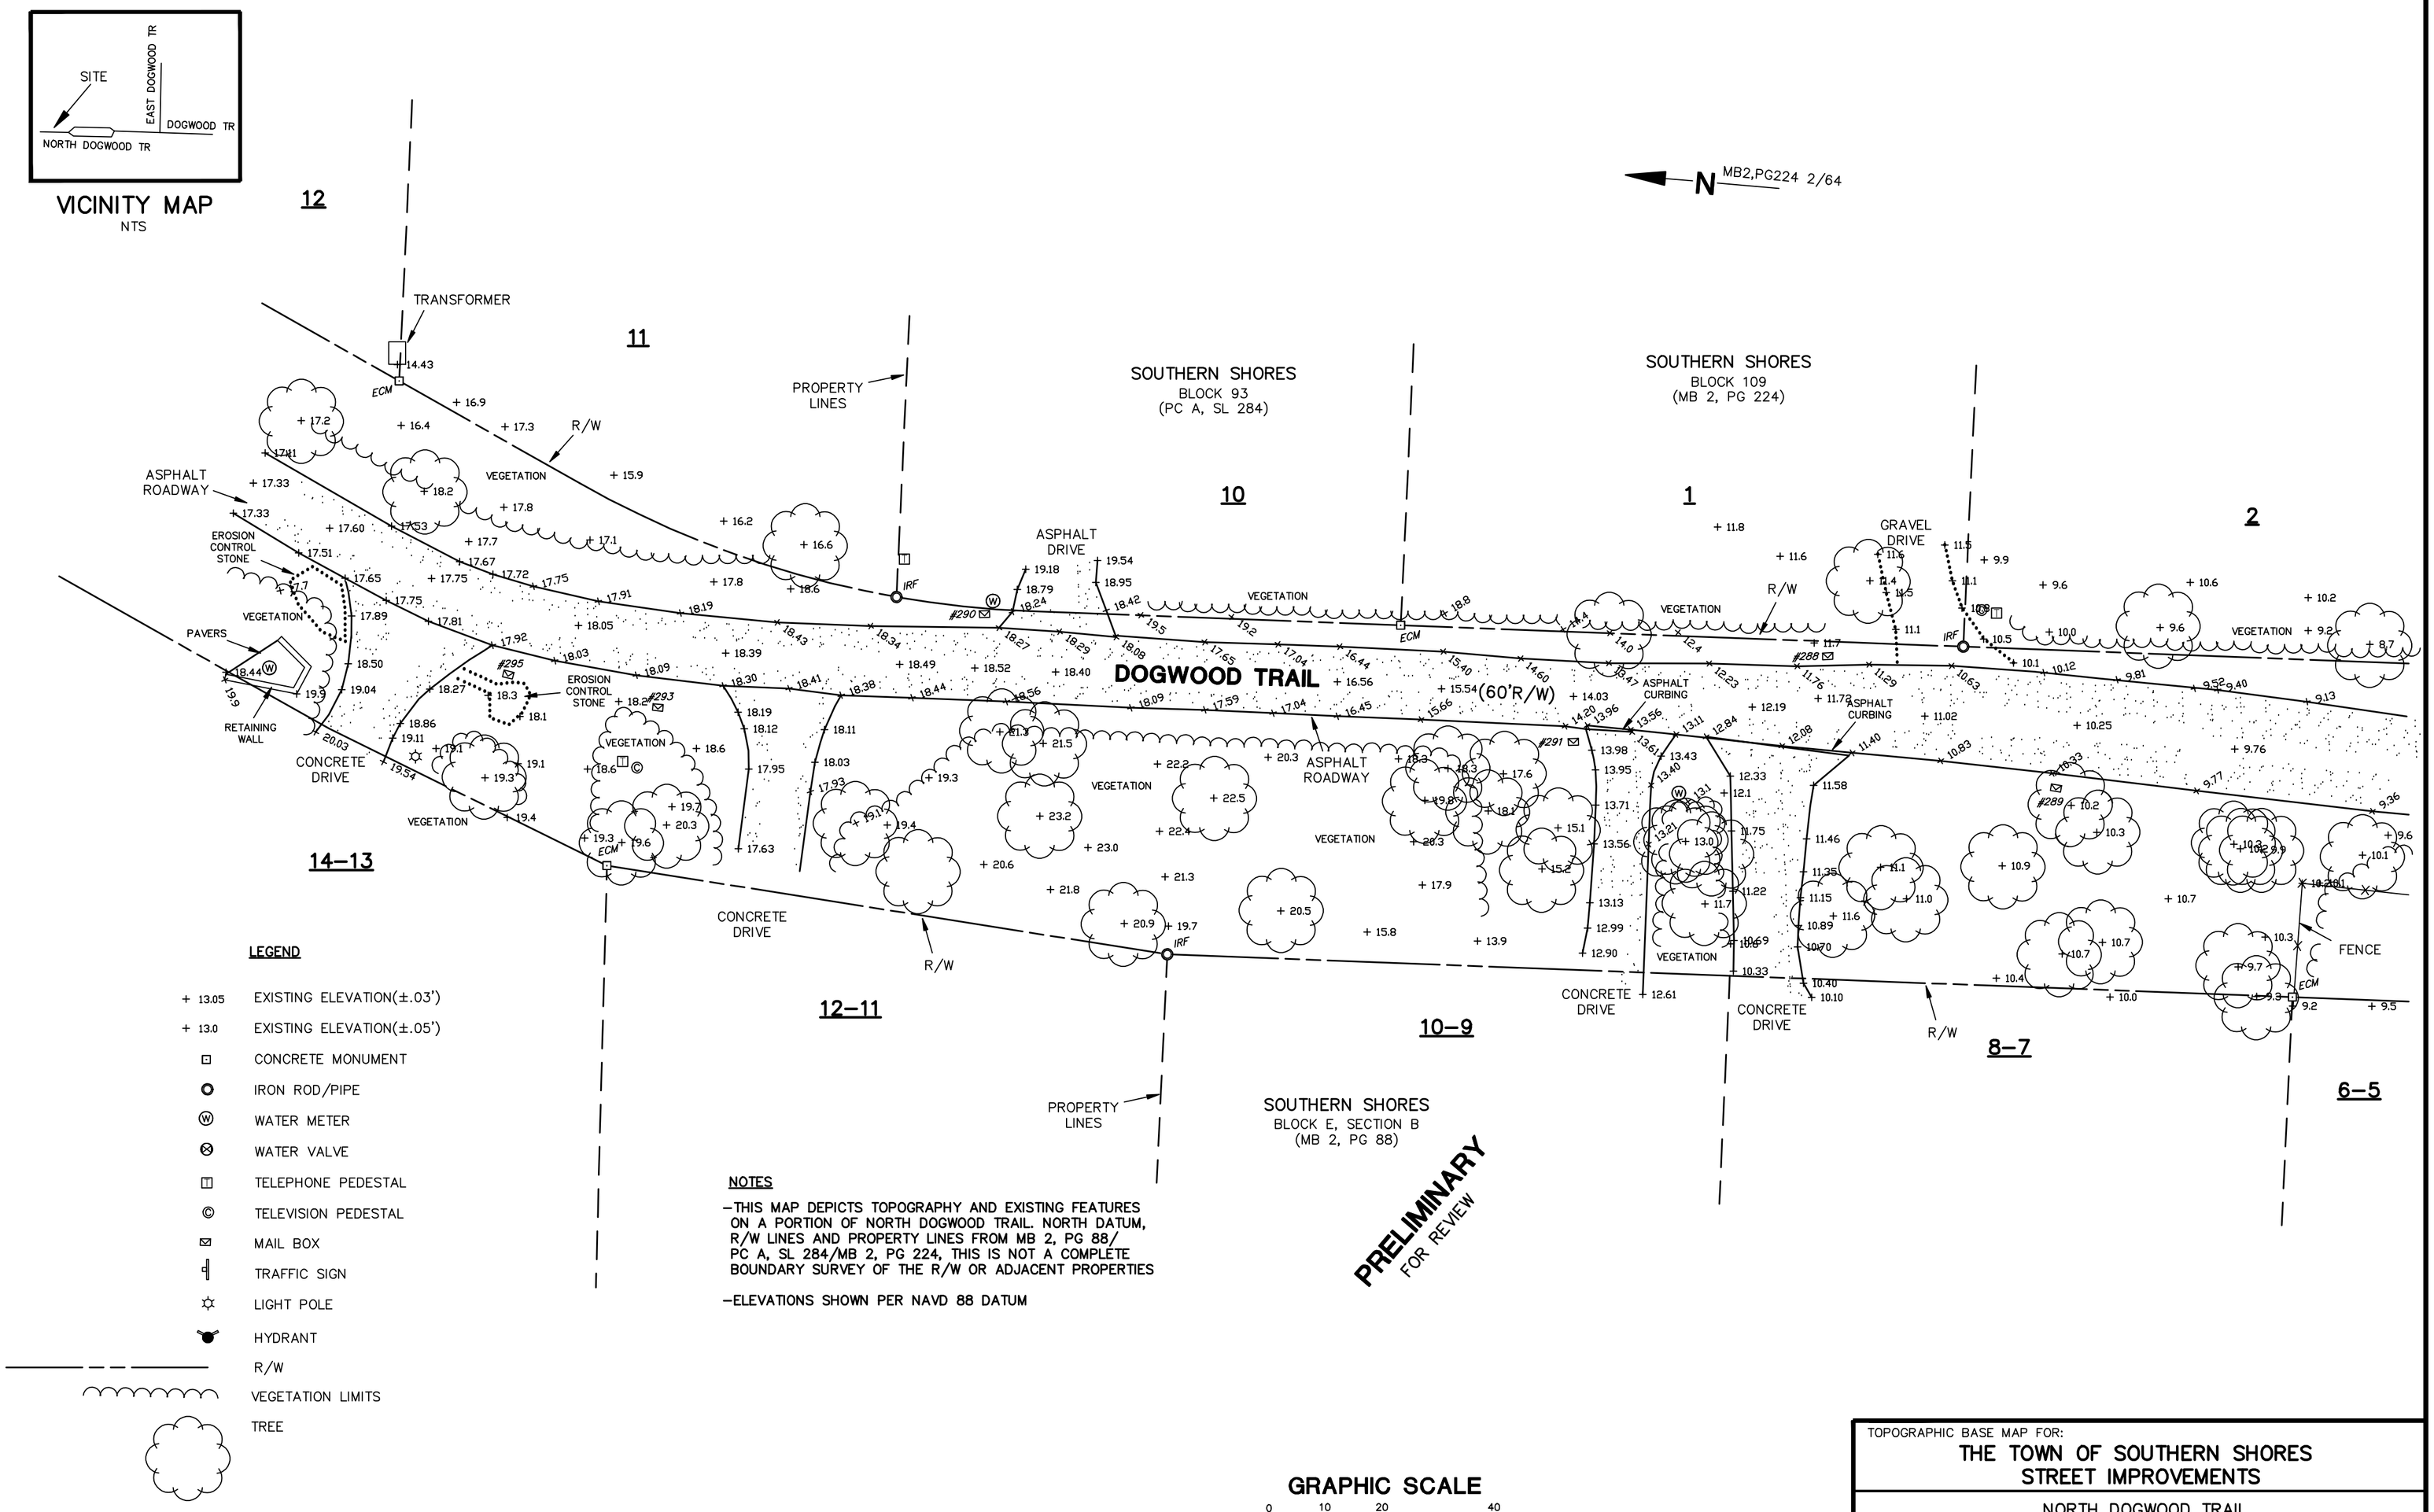

LEGEND

- + 13.05 EXISTING ELEVATION(±.03')
- + 13.0 EXISTING ELEVATION(±.05')
- CONCRETE MONUMENT
- IRON ROD/PIPE
- WATER METER
- WATER VALVE
- TELEPHONE PEDESTAL
- TELEVISION PEDESTAL
- MAIL BOX
- TRAFFIC SIGN
- LIGHT POLE
- HYDRANT
- R/W
- VEGETATION LIMITS
- TREE

NOTES

–THIS MAP DEPICTS TOPOGRAPHY AND EXISTING FEATURES ON A PORTION OF NORTH DOGWOOD TRAIL. NORTH DATUM, R/W LINES AND PROPERTY LINES FROM MB 2, PG 88/ PC A, SL 284/MB 2, PG 224, THIS IS NOT A COMPLETE BOUNDARY SURVEY OF THE R/W OR ADJACENT PROPERTIES

–ELEVATIONS SHOWN PER NAVD 88 DATUM

GRAPHIC SCALE

0 10 20 40

1 inch = 20 ft.

TOPOGRAPHIC BASE MAP FOR:

THE TOWN OF SOUTHERN SHORES
STREET IMPROVEMENTS

NORTH DOGWOOD TRAIL

SOUTHERN SHORES	ATLANTIC TWSP.	DARE CO.	N. CAROLINA
SCALE 1"=20'	FILE NO. 3582	CADD FILE 3582A	DATE 5/21/14

B.I.L.D.
BARNETTE INTEGRATED LAND DEVELOPMENT
POB 7159 KDH, NC 27948 (252)441–5154 F–0594