NOTE:
THE DATA GIVEN ON THESE PLANS IS BELIEVED TO BE ACCURATE, BUT THE ACCURACY IS NOT GUARANTEED. THE CONTRACTOR IS RESPONSIBLE FOR VERIFYING ALL LEVELS, LOCATIONS, TYPES, AND DIMENSIONS OF THE EXISTING UTILITIES PRIOR TO CONSTRUCTION. IF A DISCREPANCY IS FOUND, WORK SHALL CEASE AND THE ENGINEER NOTIFIED. WORK MAY CONTINUE UPON ENGINEERS NOTICE TO PROCEED.

BEFORE YOU DIG !
CALL TOLL FREE
1-800-632-4949
NORTH CAROLINA ONE CALL

GRAPHIC SCALE
20 0 10 20 40 80
(IN FEET)
1 inch = 20 ft.

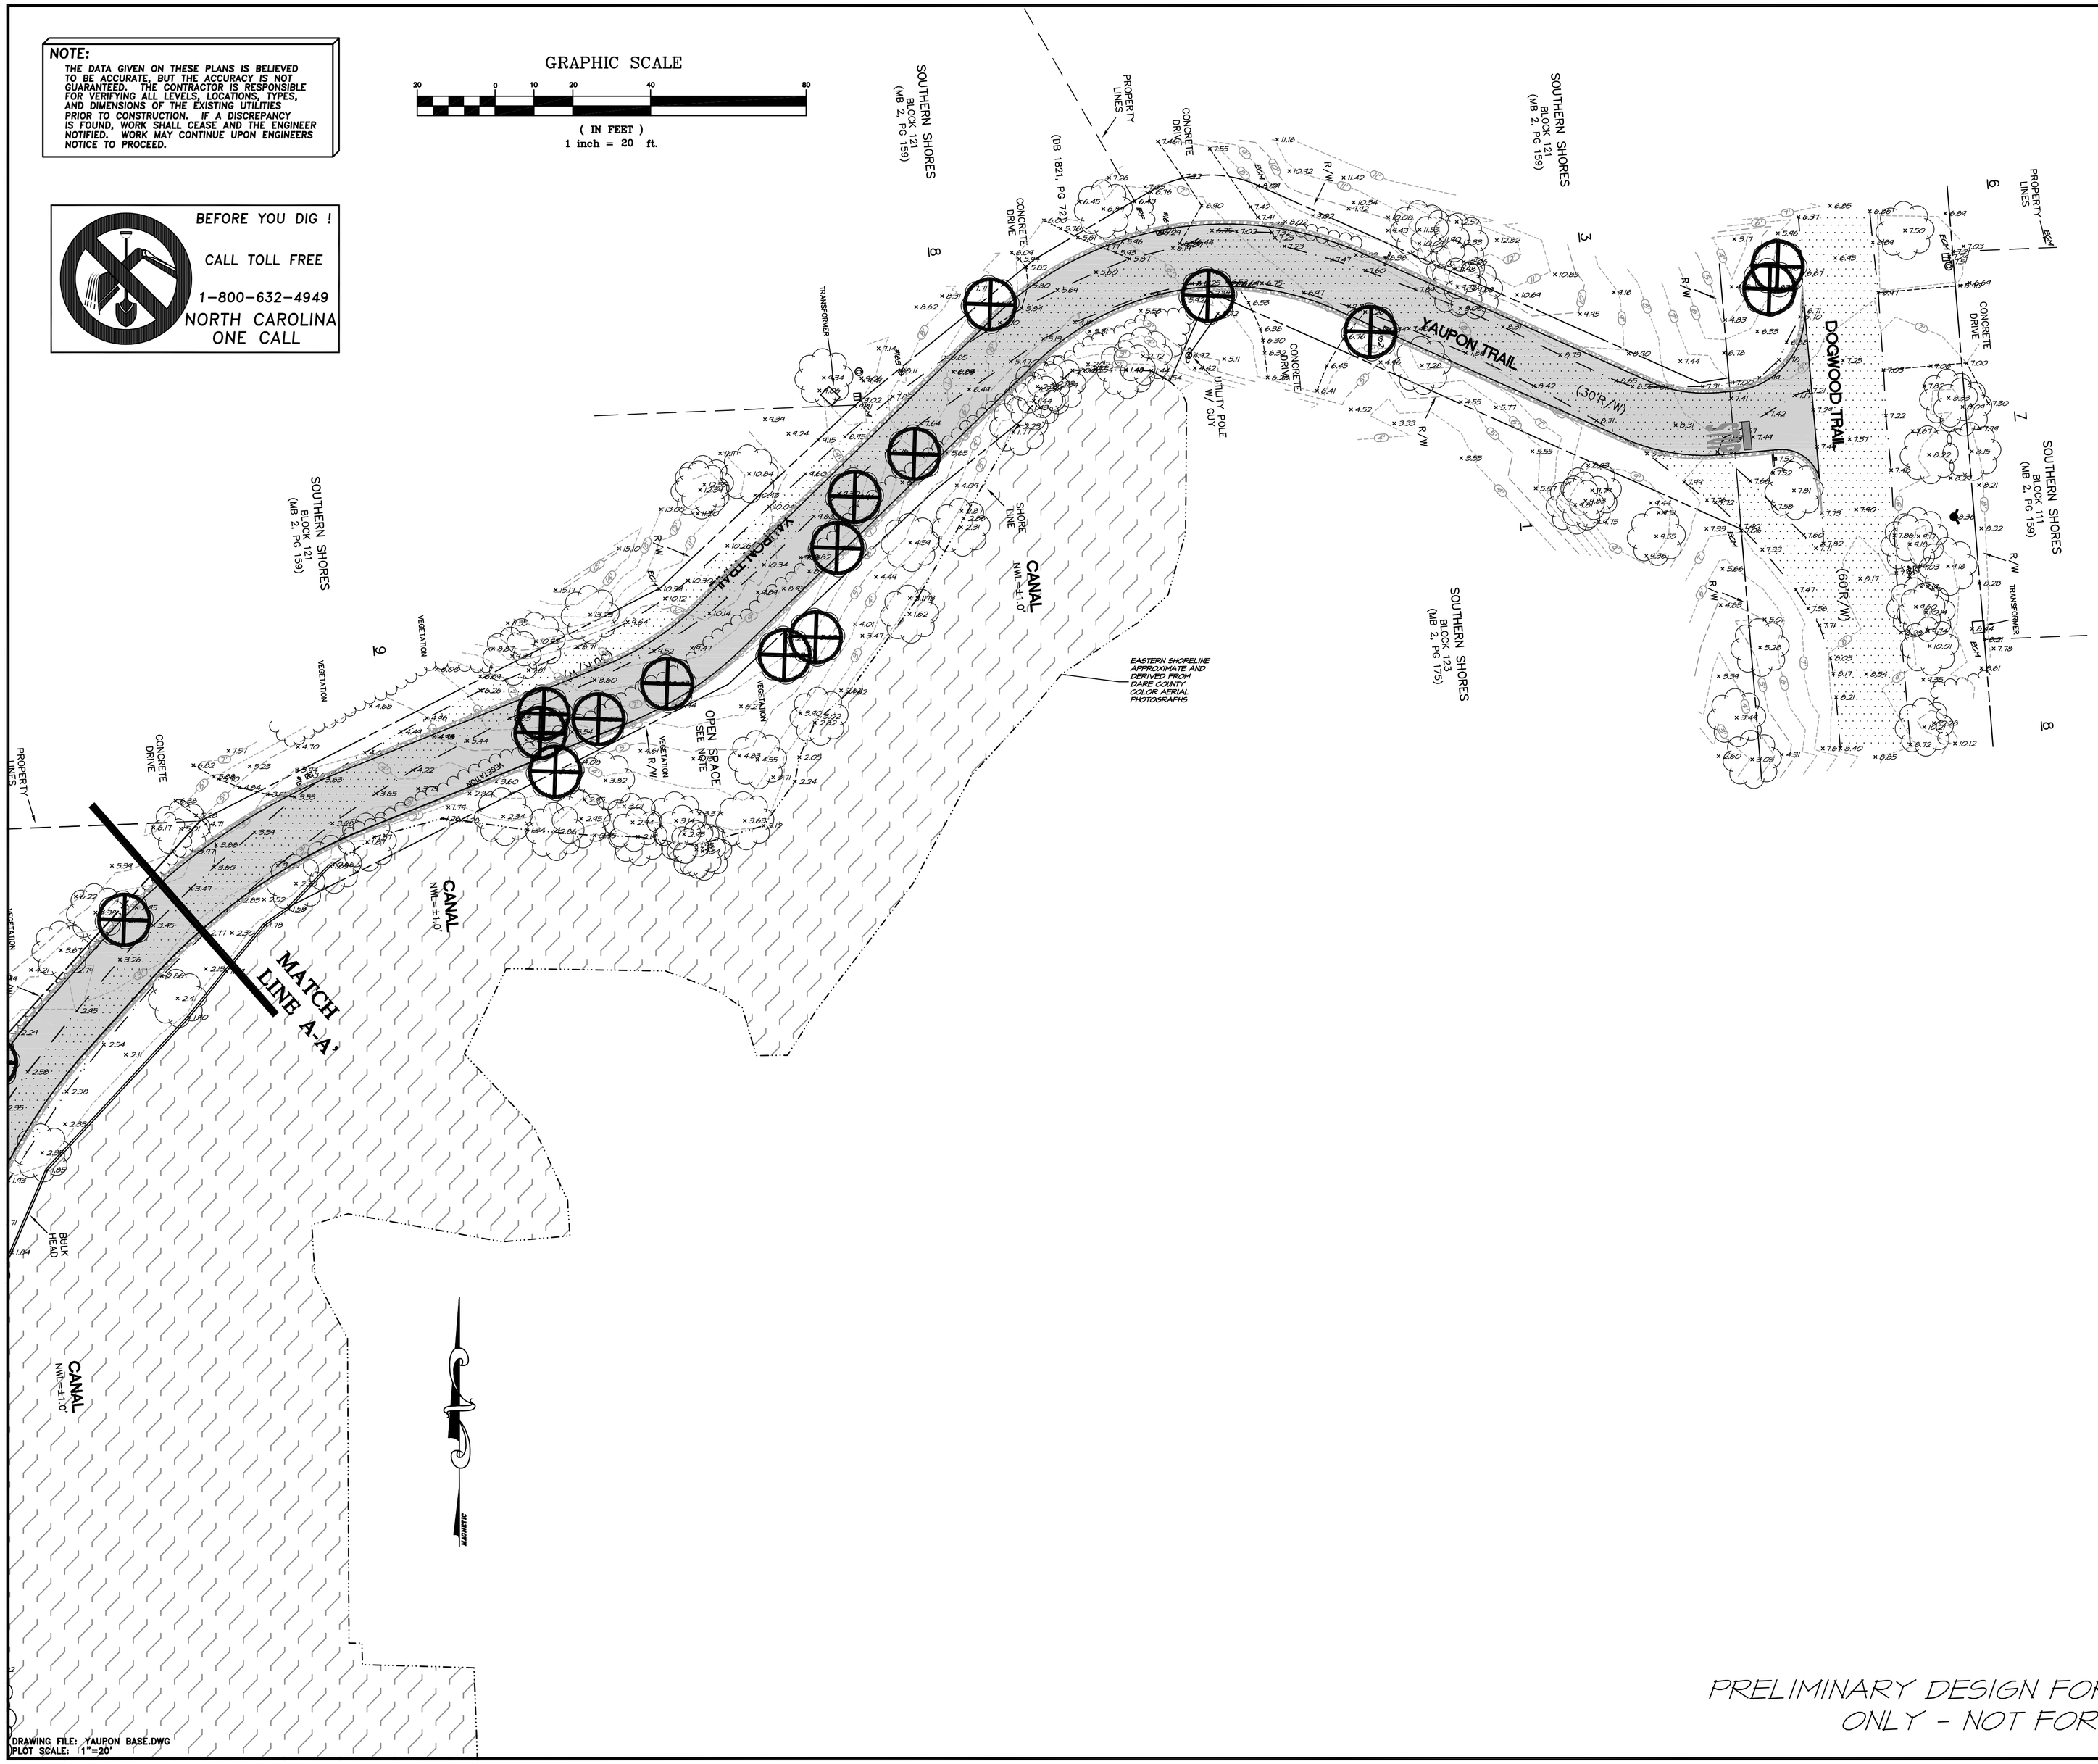

DRAWING FILE: YAUPON BASE.DWG
PLOT SCALE: 1"=20'

PRELIMINARY DESIGN FOR DISCUSSION PURPOSES ONLY - NOT FOR CONSTRUCTION

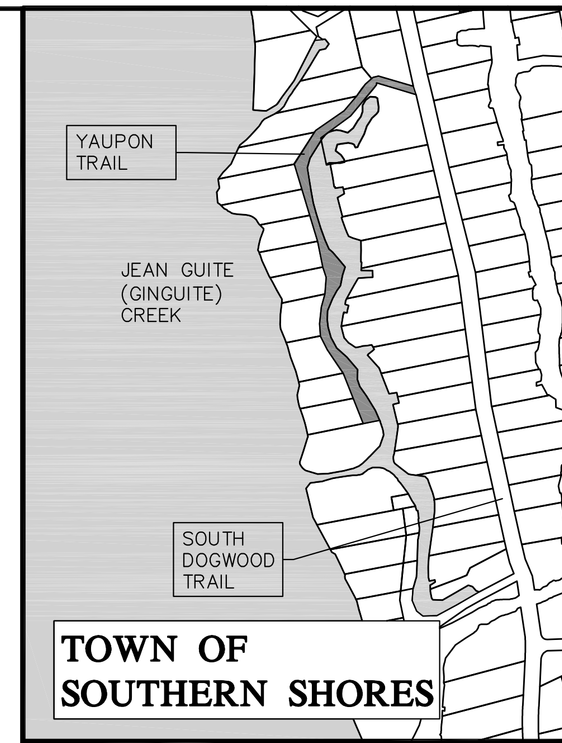

TOWN OF SOUTHERN SHORES

VICINITY MAP
N.T.S.

Anlauf Engineering, PLLC
CIVIL ENGINEERING SERVICES
FIRM LICENSE NO. P-0959
JAY A. ANLAUF, PROFESSIONAL ENGINEER - 4120 WITCHDUCK ROAD, VA BEACH, VA - (757) 499-1845

NORTH CAROLINA PROFESSIONAL SEAL 26980 ENGINEER JAY A. ANLAUF

CERTIFICATION

COPYRIGHT © 2015 ANLAUF ENGINEERING, PLLC
THIS DOCUMENT IS THE PROPERTY OF ANLAUF ENGINEERING, PLLC. ALL RIGHTS ARE RESERVED. ANY REPRODUCTION, DISTRIBUTION OR POSSESSION WITHOUT PRIOR WRITTEN CONSENT OF ANLAUF ENGINEERING, PLLC, WILL BE A VIOLATION OF COPYRIGHT LAW.

NO.	DATE	REVISIONS

PRELIMINARY ROAD CONFIGURATION (16' WIDE)

YAUPON TRAIL
TOWN OF SOUTHERN SHORES
ATLANTIC TOWNSHIP — DARE COUNTY — NORTH CAROLINA

COMMISSION NO.	P11009.22
DESIGNED BY	JJA
DRAWN BY	JJA
CHECKED BY	JJA
ISSUE DATE	1/7/2015

SHEET NO.
P1
OF 2 SHEETS